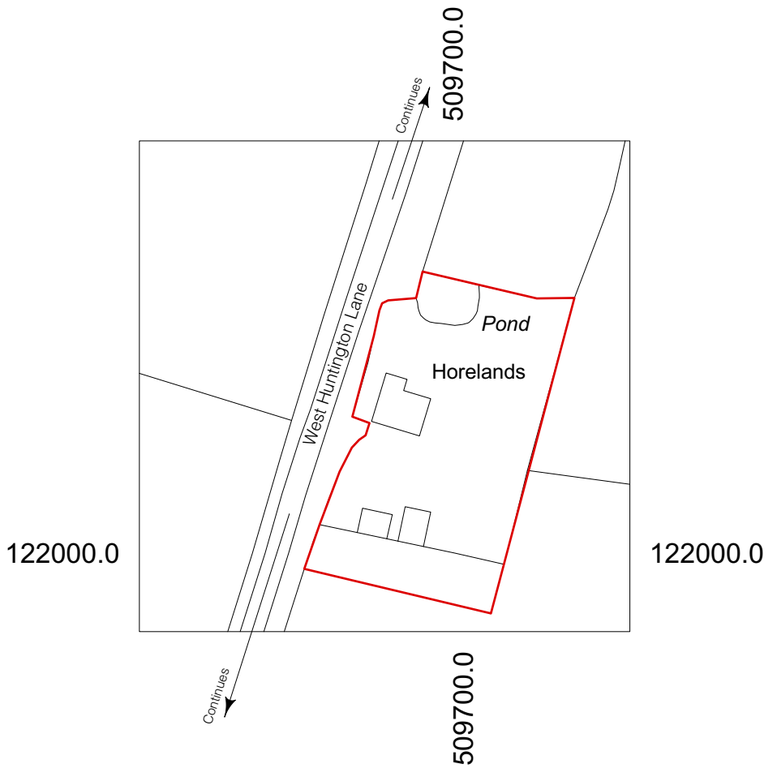


Site is on a long straight Road. No other road names are available.
Validation will need to work of OS co ordinates for location


Scale 1:1250

20 0 20 40 60 80 100

Metres

N

Production Date: 20 September 2024
Top Left: 509636 122084 Bottom Right: 509736 121984
© Crown copyright and database rights 2024 Ordnance Survey OS100035409.
Reproduction in whole or in part is prohibited without the permission of Ordnance Survey

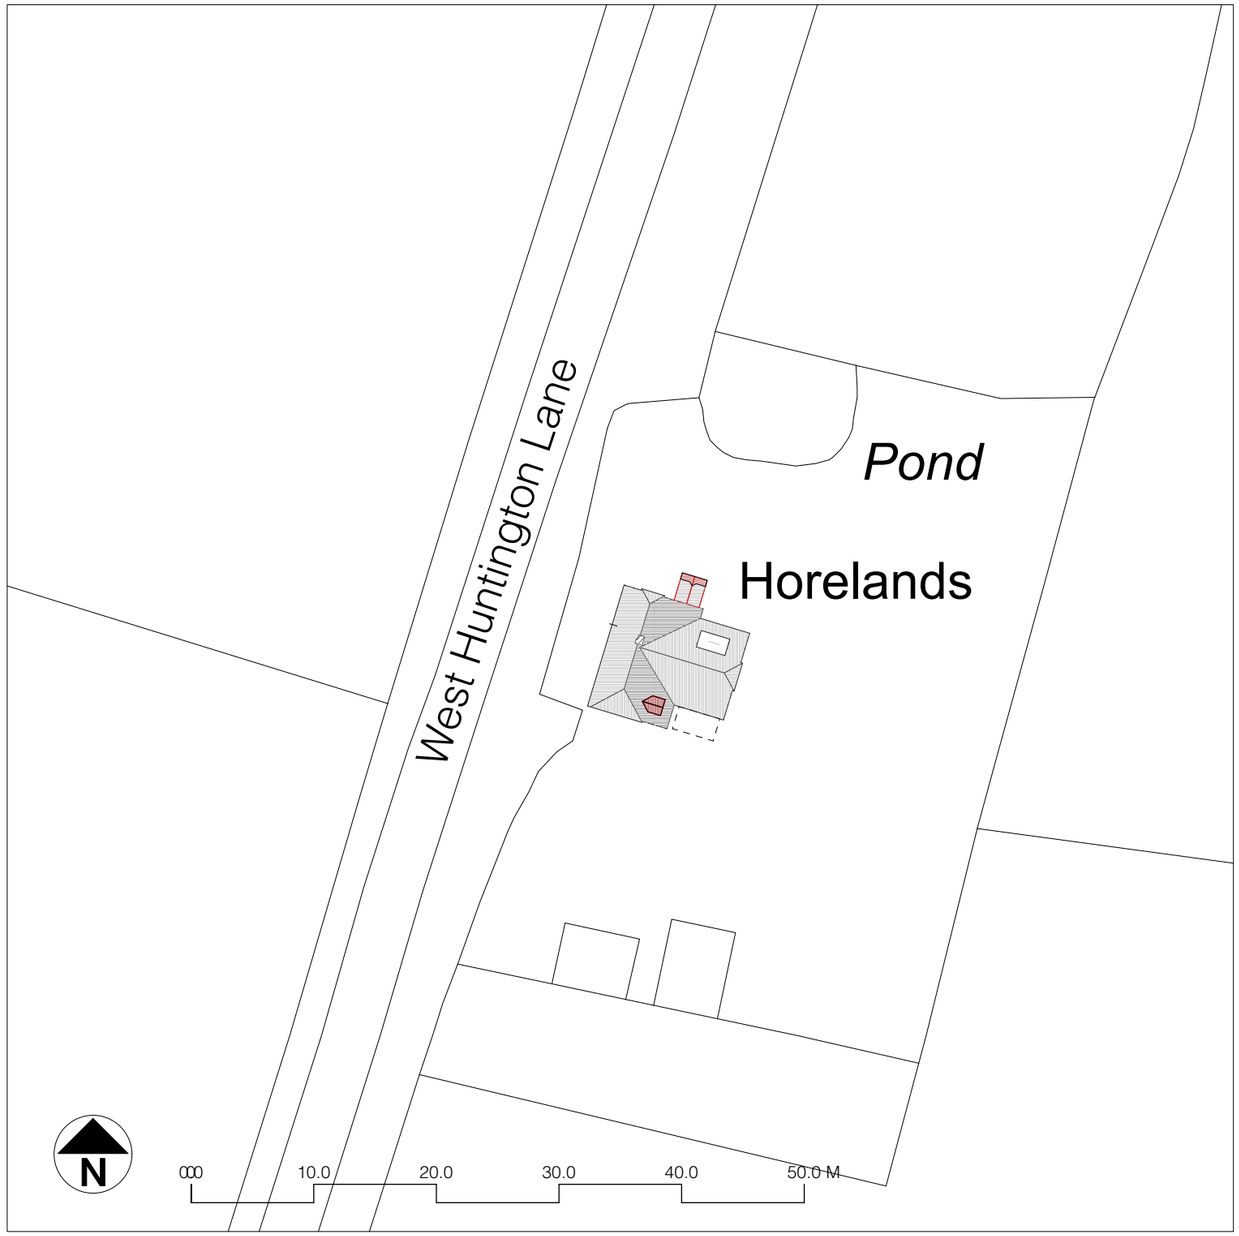

Sheet No. D 0924/715/01

Scales Page Size A3:
AS NOTED

Notes:

Project Name:
Over haul roof
replace flat roof dormer with smaller pitched roof dormer. Porch roof alteration. Replacement windows

Date: 27/09/2024

Client:
Alwyn

Site Address:
Horelands
West Chiltington Lane
RH14 9EA

PB PROPERTIES
the design to build on

Paul Maggs MCIAT

Hazelwood, Harbolets Road,
West Chltington RH20 2LG

Tel: 01798 813298

paul@pbproperties.co.uk
www.pbproperties.co.uk

Drawings produced using Vectorworks CAD. Only written dimensions to be respected. Copyright protected to PB Properties

CIAT
CHARTERED PRACTICE