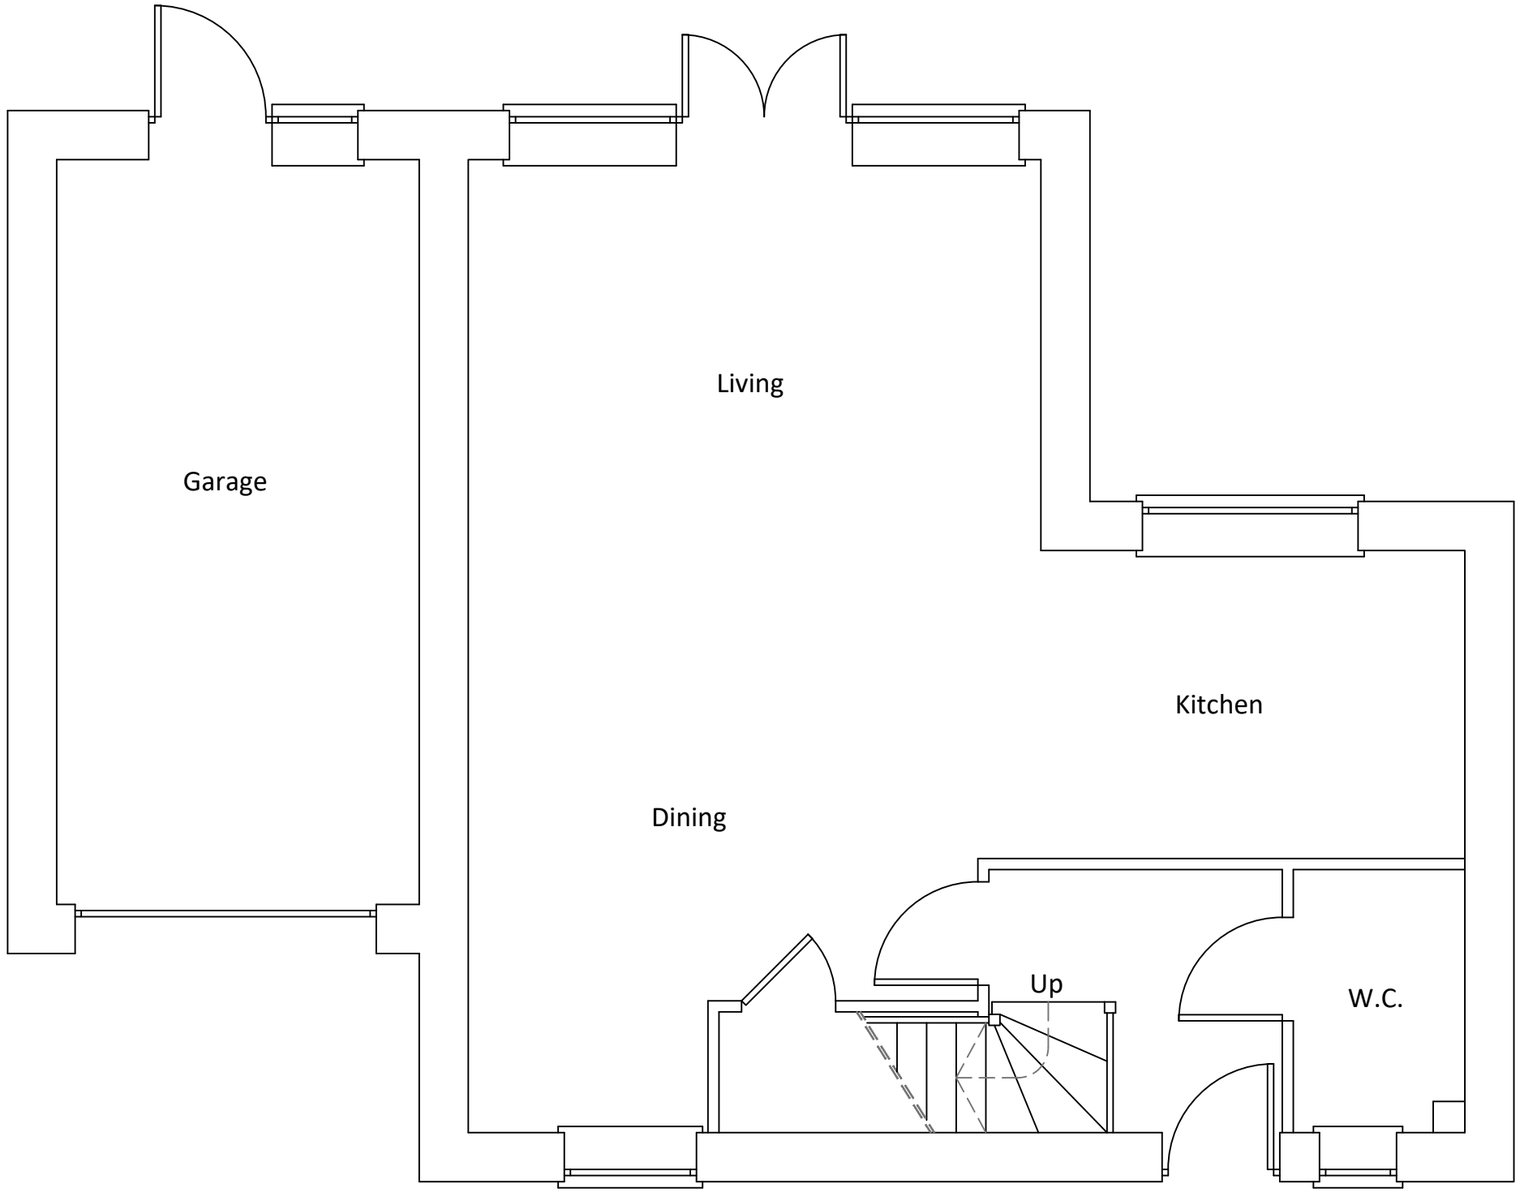


Existing Ground Floor Plan
To Remain Unaltered

Scale in metres 1:50

1 2 3 4 5

COMMERCIAL DRAWING SERVICE LTD

Mount View
Tattenham Crescent
Epsom
KT18 5NU

T 07402981208
E jack@commercialdrawing.com
W www.commercialdrawing.com

Drawing Title

Existing Second Floor Plan

Project

12 Cheesmur Way
Broadbridge Heath
RH12 3UY

Client


Mr & Mrs Hizli

Scale @ A3	Issue Date	Drawn By
1:50	19/12/2024	JT
Job No.	**Drawing No.**	**Revision**
CMW12/2024	001	

Notes

Contractors should not scale or use the dimensions shown on this drawing. Any dimensions should be verified from the contractors own measurements taken on site before any the manufacture or installation of any materials.

This drawing is the property of CDS Ltd. it should not be copied or issued without their consent.

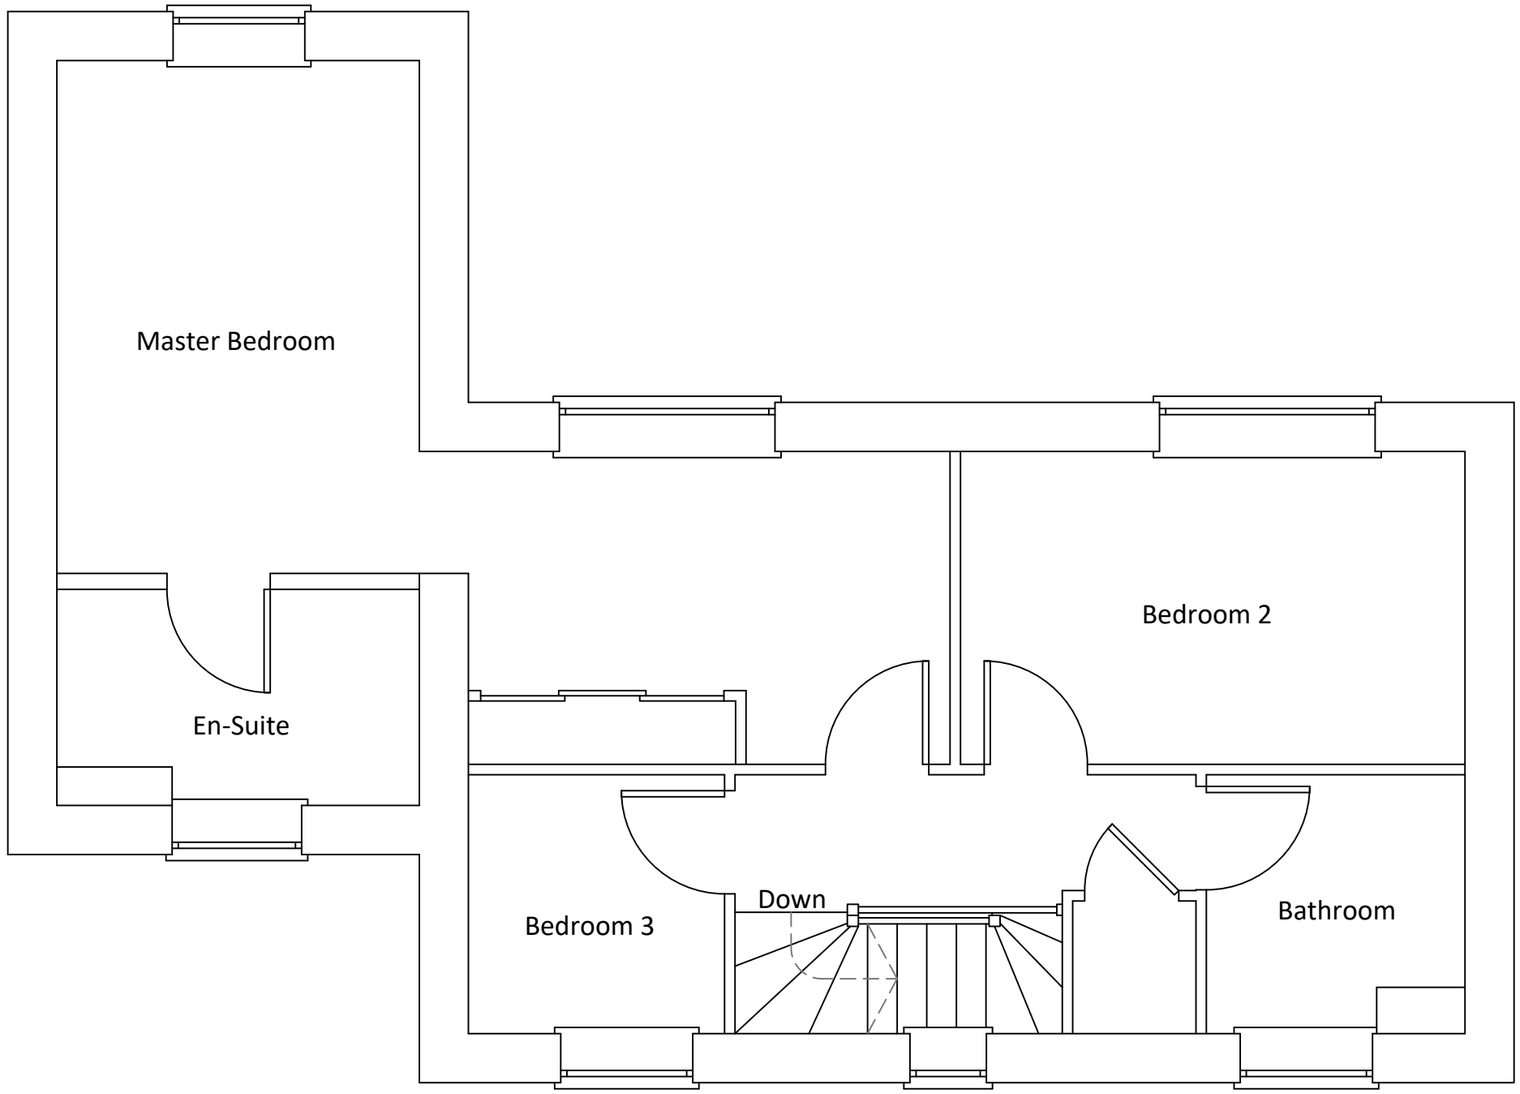

Existing First Floor Plan

Scale in metres 1:50

1 2 3 4 5

COMMERCIAL DRAWING SERVICE LTD

Mount View
Tattenham Crescent
Epsom
KT18 5NU

T 07402981208
E jack@commercialdrawing.com
W www.commercialdrawing.com

Drawing Title

Existing First Floor Plan

Project

12 Cheesmur Way
Broadbridge Heath
RH12 3UY

Client

Mr & Mrs Hizli

Scale @ A3	Issue Date	Drawn By
1:50	19/12/2024	JT
Job No.	**Drawing No.**	**Revision**
CMW12/2024	002	


Notes

Contractors should not scale or use the dimensions shown on this drawing. Any dimensions should be verified from the contractors own measurements taken on site before any the manufacture or installation of any materials.

This drawing is the property of CDS Ltd. it should not be copied or issued without their consent.




Existing Front Elevation

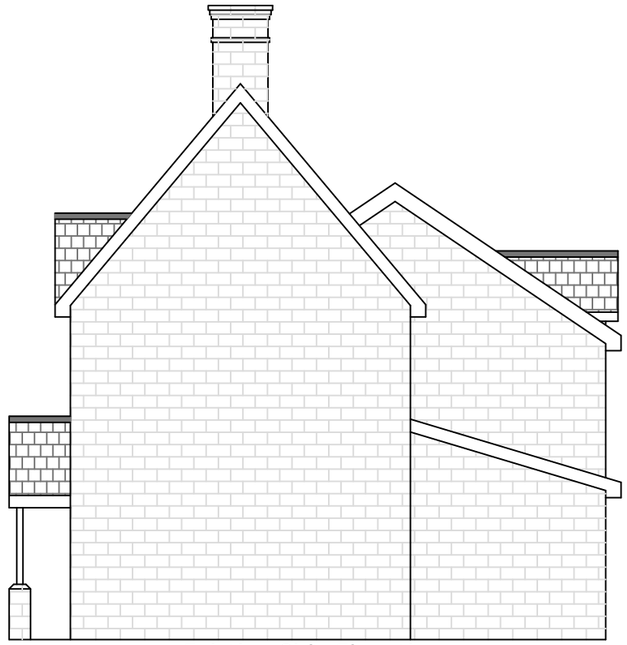

Existing Side Elevation



Existing Rear Elevation

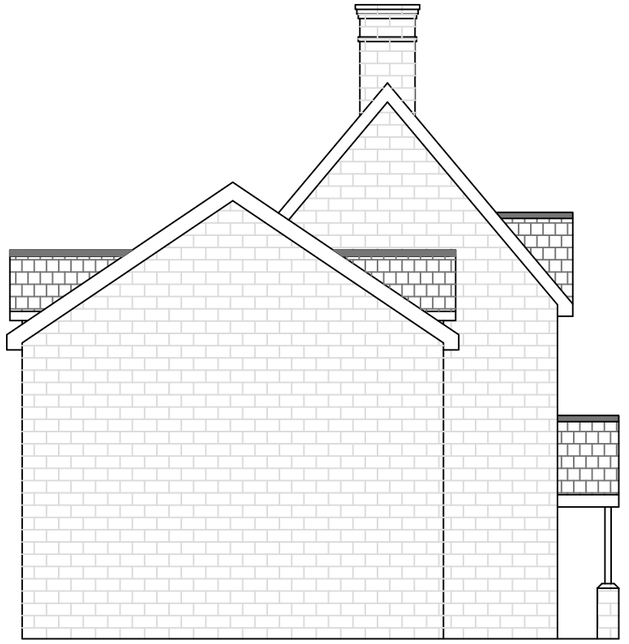

Existing Side Elevation

Scale in metres 1:100

1 2 3 4 5 6 7 8 9 10

COMMERCIAL DRAWING SERVICE LTD

Mount View
Tattenham Crescent
Epsom
KT18 5NU

T 07402981208
E jack@commercialdrawing.com
W www.commercialdrawing.com

Drawing Title

Existing Elevations

Project

12 Cheesmur Way
Broadbridge Heath
RH12 3UY

Client


Mr & Mrs Hizli

Scale @ A3	Issue Date	Drawn By
1:100	19/12/2024	JT
Job No.	**Drawing No.**	**Revision**
CMW12/2024	003	

Notes

Contractors should not scale or use the dimensions shown on this drawing. Any dimensions should be verified from the contractors own measurements taken on site before any the manufacture or installation of any materials.

This drawing is the property of CDS Ltd. it should not be copied or issued without their consent.

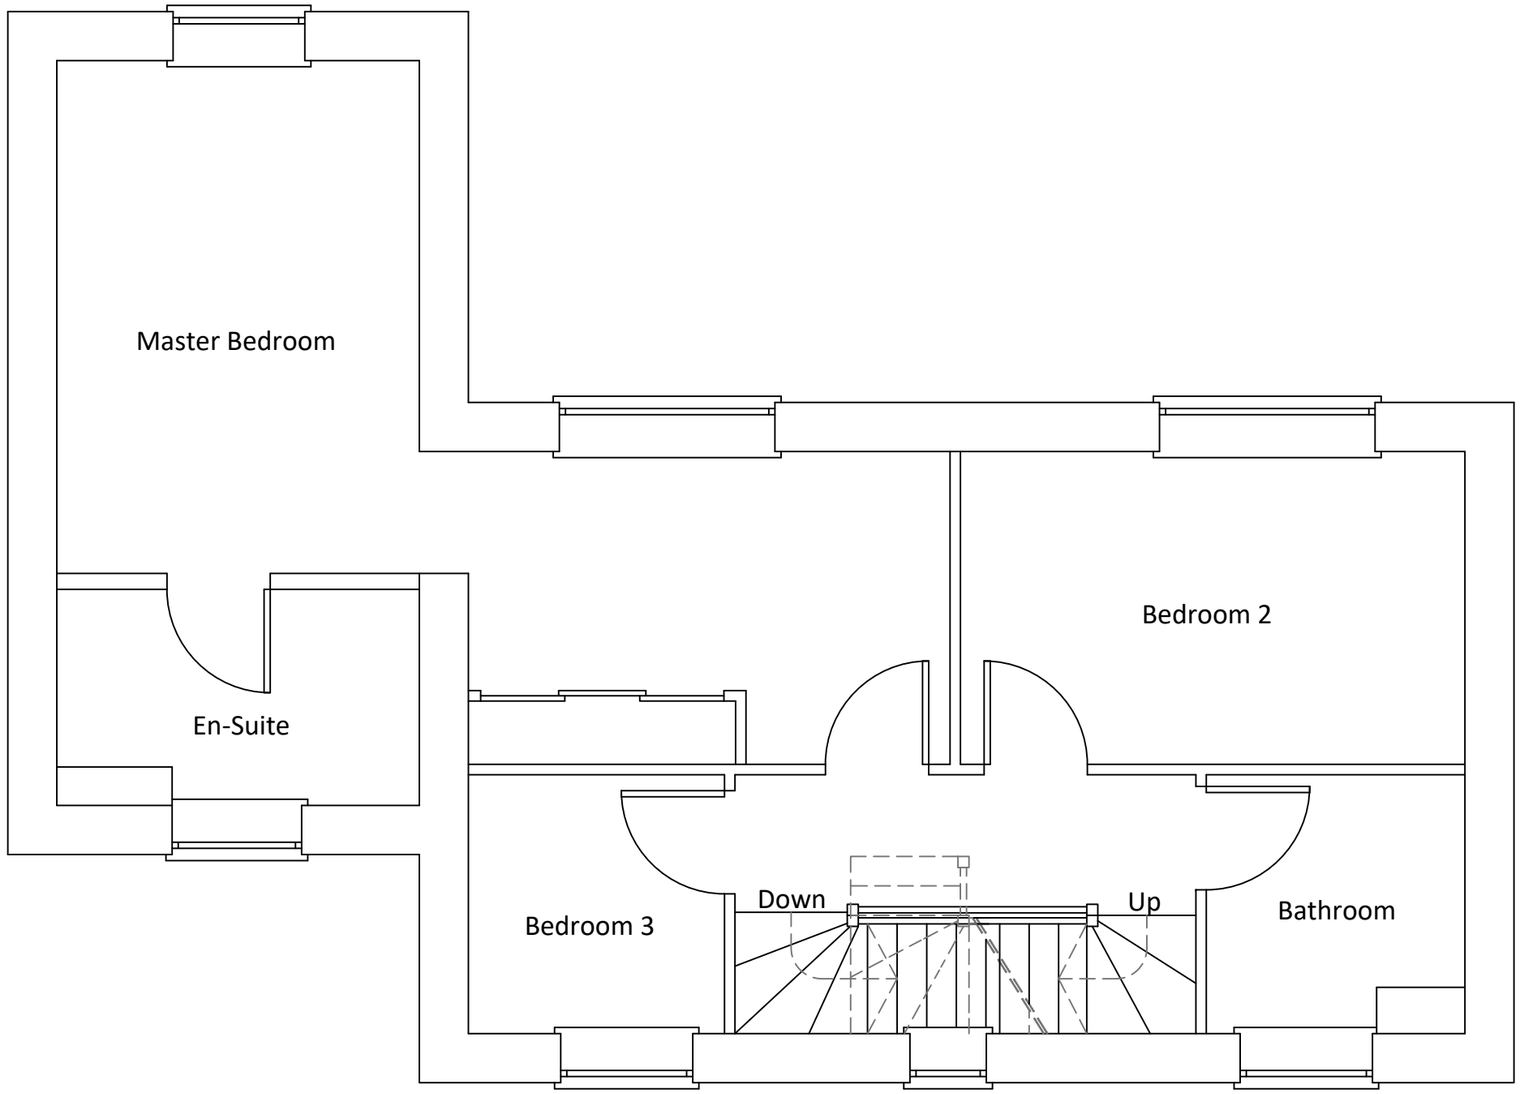

Proposed First Floor Plan

Scale in metres 1:50

1 2 3 4 5

COMMERCIAL DRAWING SERVICE LTD

Mount View
Tattenham Crescent
Epsom
KT18 5NU

T 07402981208
E jack@commercialdrawing.com
W www.commercialdrawing.com

Drawing Title

Proposed First Floor Plan

Project

12 Cheesmur Way
Broadbridge Heath
RH12 3UY

Client


Mr & Mrs Hizli

Scale @ A3	Issue Date	Drawn By
1:50	19/12/2024	JT
Job No.	**Drawing No.**	**Revision**
CMW12/2024	004	

Notes

Contractors should not scale or use the dimensions shown on this drawing. Any dimensions should be verified from the contractors own measurements taken on site before any the manufacture or installation of any materials.

This drawing is the property of CDS Ltd. it should not be copied or issued without their consent.

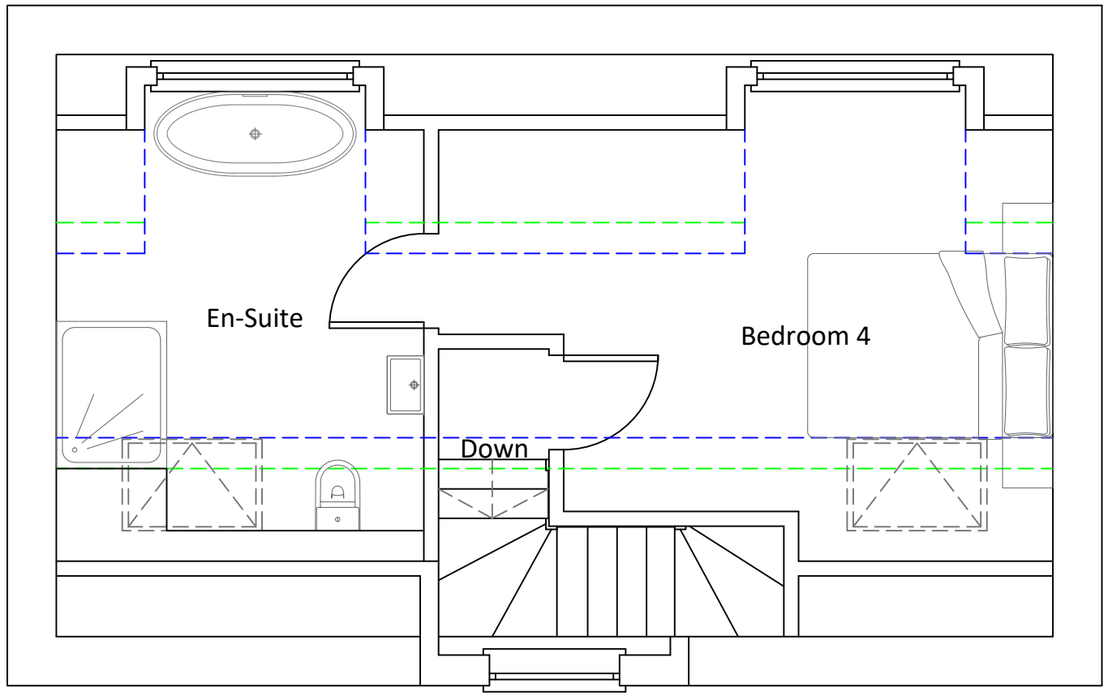

Proposed Second Floor Plan

Scale in metres 1:50

1 2 3 4 5

COMMERCIAL DRAWING SERVICE LTD

Mount View
Tattenham Crescent
Epsom
KT18 5NU

T 07402981208
E jack@commercialdrawing.com
W www.commercialdrawing.com

Drawing Title

Proposed Second Floor Plan

Project

12 Cheesmur Way
Broadbridge Heath
RH12 3UY

Client


Mr & Mrs Hizli

Scale @ A3	Issue Date	Drawn By
1:50	19/12/2024	JT
Job No.	**Drawing No.**	**Revision**
CMW12/2024	005	

Notes

Contractors should not scale or use the dimensions shown on this drawing. Any dimensions should be verified from the contractors own measurements taken on site before any the manufacture or installation of any materials.

This drawing is the property of CDS Ltd. it should not be copied or issued without their consent.

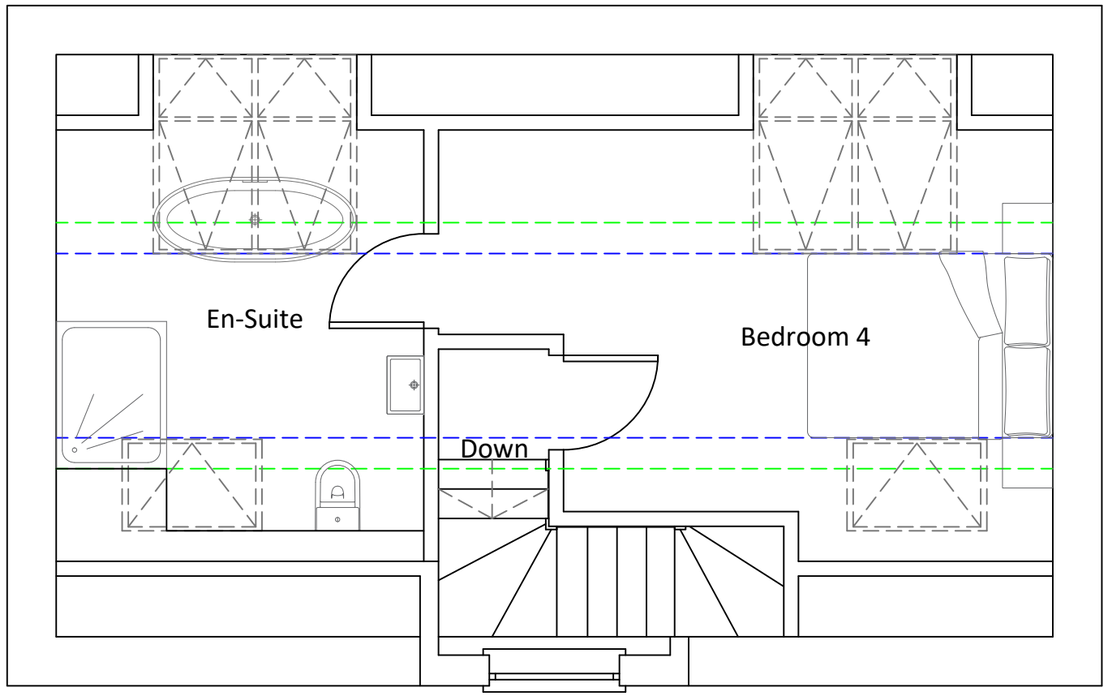

Proposed Second Floor Plan

Scale in metres 1:50

1 2 3 4 5

COMMERCIAL DRAWING SERVICE LTD

Mount View
Tattenham Crescent
Epsom
KT18 5NU

T 07402981208
E jack@commercialdrawing.com
W www.commercialdrawing.com

Drawing Title

Proposed Second Floor Plan

Project

12 Cheesmur Way
Broadbridge Heath
RH12 3UY

Client

Mr & Mrs Hizli

Scale @ A3	Issue Date	Drawn By
1:50	19/12/2024	JT
Job No.	**Drawing No.**	**Revision**
CMW12/2024	005	A


Notes

Contractors should not scale or use the dimensions shown on this drawing. Any dimensions should be verified from the contractors own measurements taken on site before any the manufacture or installation of any materials.

This drawing is the property of CDS Ltd. it should not be copied or issued without their consent.




Existing Front Elevation

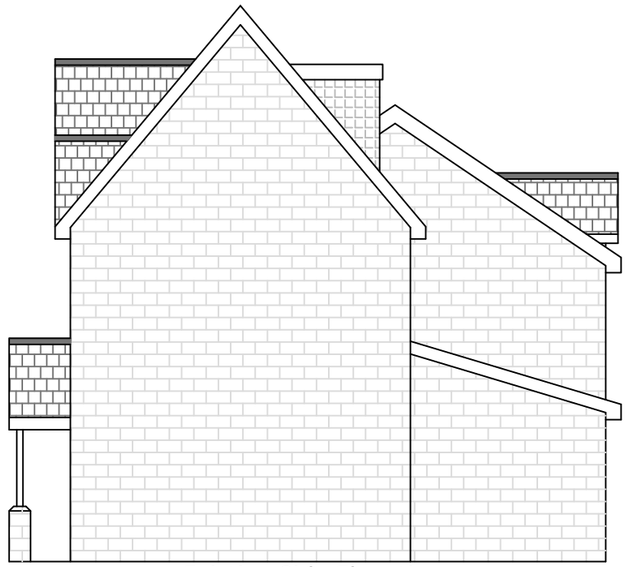

Existing Side Elevation



Existing Rear Elevation

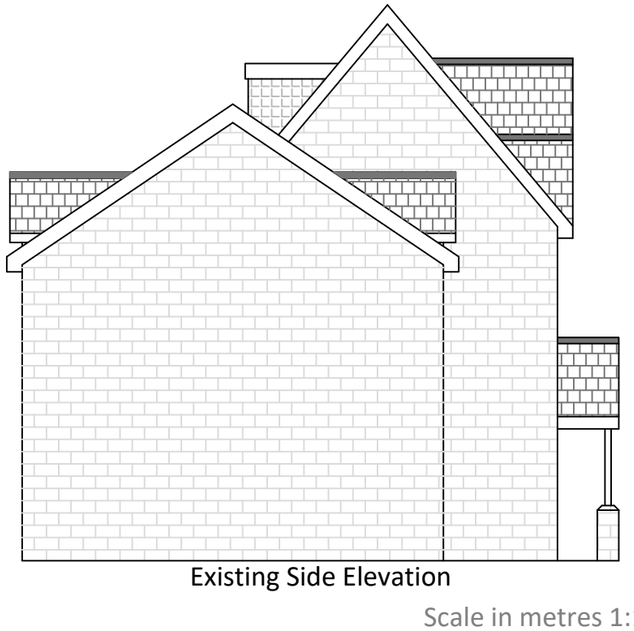

Existing Side Elevation

Scale in metres 1:100

1 2 3 4 5 6 7 8 9 10

COMMERCIAL DRAWING SERVICE LTD

Mount View
Tattenham Crescent
Epsom
KT18 5NU

T 07402981208
E jack@commercialdrawing.com
W www.commercialdrawing.com

Drawing Title

Proposed Elevations

Project

12 Cheesmur Way
Broadbridge Heath
RH12 3UY

Client

Mr & Mrs Hizli

Scale @ A3	Issue Date	Drawn By
1:100	19/12/2024	JT
Job No.	**Drawing No.**	**Revision**
CMW12/2024	006	


Notes

Contractors should not scale or use the dimensions shown on this drawing. Any dimensions should be verified from the contractors own measurements taken on site before any the manufacture or installation of any materials.

This drawing is the property of CDS Ltd. it should not be copied or issued without their consent.




Existing Front Elevation

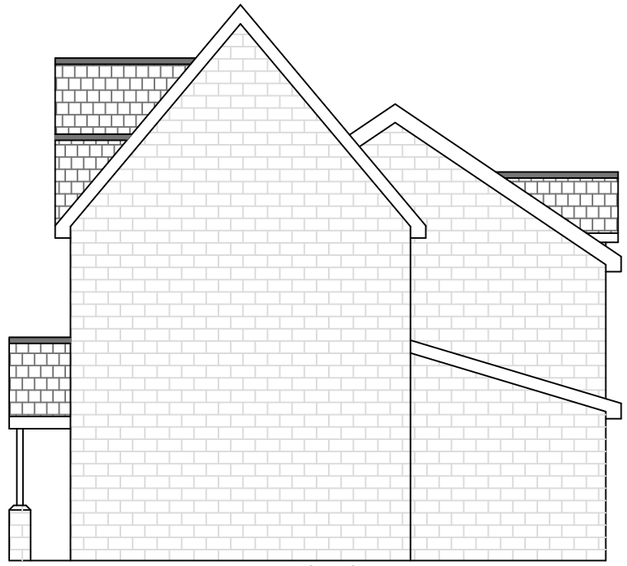

Existing Side Elevation



Existing Rear Elevation

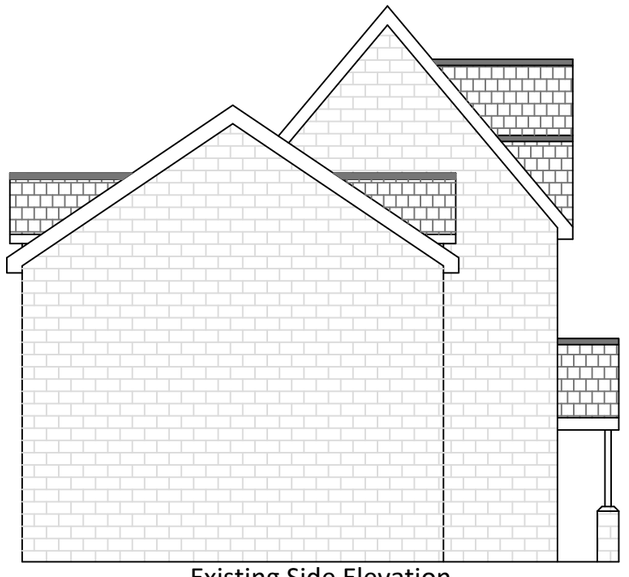

Existing Side Elevation

Scale in metres 1:100

1 2 3 4 5 6 7 8 9 10

COMMERCIAL DRAWING SERVICE LTD

Mount View
Tattenham Crescent
Epsom
KT18 5NU

T 07402981208
E jack@commercialdrawing.com
W www.commercialdrawing.com

Drawing Title

Proposed Elevations

Project

12 Cheesmur Way
Broadbridge Heath
RH12 3UY

Client

Mr & Mrs Hizli

Scale @ A3	Issue Date	Drawn By
1:100	19/12/2024	JT
Job No.	**Drawing No.**	**Revision**
CMW12/2024	006	A

Notes

Contractors should not scale or use the dimensions shown on this drawing. Any dimensions should be verified from the contractors own measurements taken on site before any the manufacture or installation of any materials.

This drawing is the property of CDS Ltd. it should not be copied or issued without their consent.



Scale in metres 1:200

1 2 3 4 5 10 15 20

COMMERCIAL DRAWING SERVICE LTD

Mount View
Tattenham Crescent
Epsom
KT18 5NU

T 07402981208
E jack@commercialdrawing.com
W www.commercialdrawing.com

Drawing Title

Existing Block Plan - To Remain Unaltered

Project

12 Cheesmur Way
Broadbridge Heath
RH12 3UY

Client

Mr & Mrs Hizli

Scale @ A3	Issue Date	Drawn By
1:200		JT
Job No.	**Drawing No.**	**Revision**
CMW12/2024	012	

Notes

Contractors should not scale or use the dimensions shown on this drawing. Any dimensions should be verified from the contractors own measurements taken on site before any the manufacture or installation of any materials.

This drawing is the property of CDS Ltd. it should not be copied or issued without their consent.

514400m 514500m 514600m 514700m

130600m 130600m




130500m 130500m

130400m 130400m

514400m 514500m 514600m 514700m

©Crown Copyright and database rights 2024 OS Licence no. AC0000849896

Scale in metres 1:1250
10 20 30 40 50 60 70 80 90 100

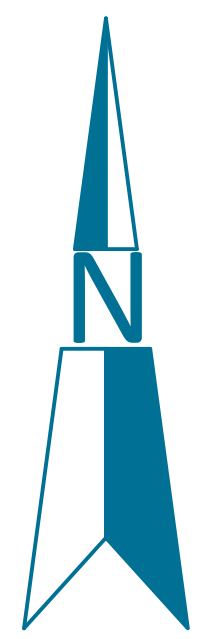

COMMERCIAL DRAWING SERVICE LTD

Mount View
Tattenham Crescent
Epsom
KT18 5NU

T 07402981208
E jack@commercialdrawing.com
W www.commercialdrawing.com

Drawing Title

Location Plan

Project

12 Cheesmur Way
Broadbridge Heath
RH12 3UY

Client

Mr & Mrs Hizli

Scale @ A3	Issue Date	Drawn By
1:1250	19/12/2024	JT
Job No.	**Drawing No.**	**Revision**
CMW12/2024	013	

Notes

Contractors should not scale or use the dimensions shown on this drawing. Any dimensions should be verified from the contractors own measurements taken on site before any the manufacture or installation of any materials.
This drawing is the property of CDS Ltd. it should not be copied or issued without their consent.