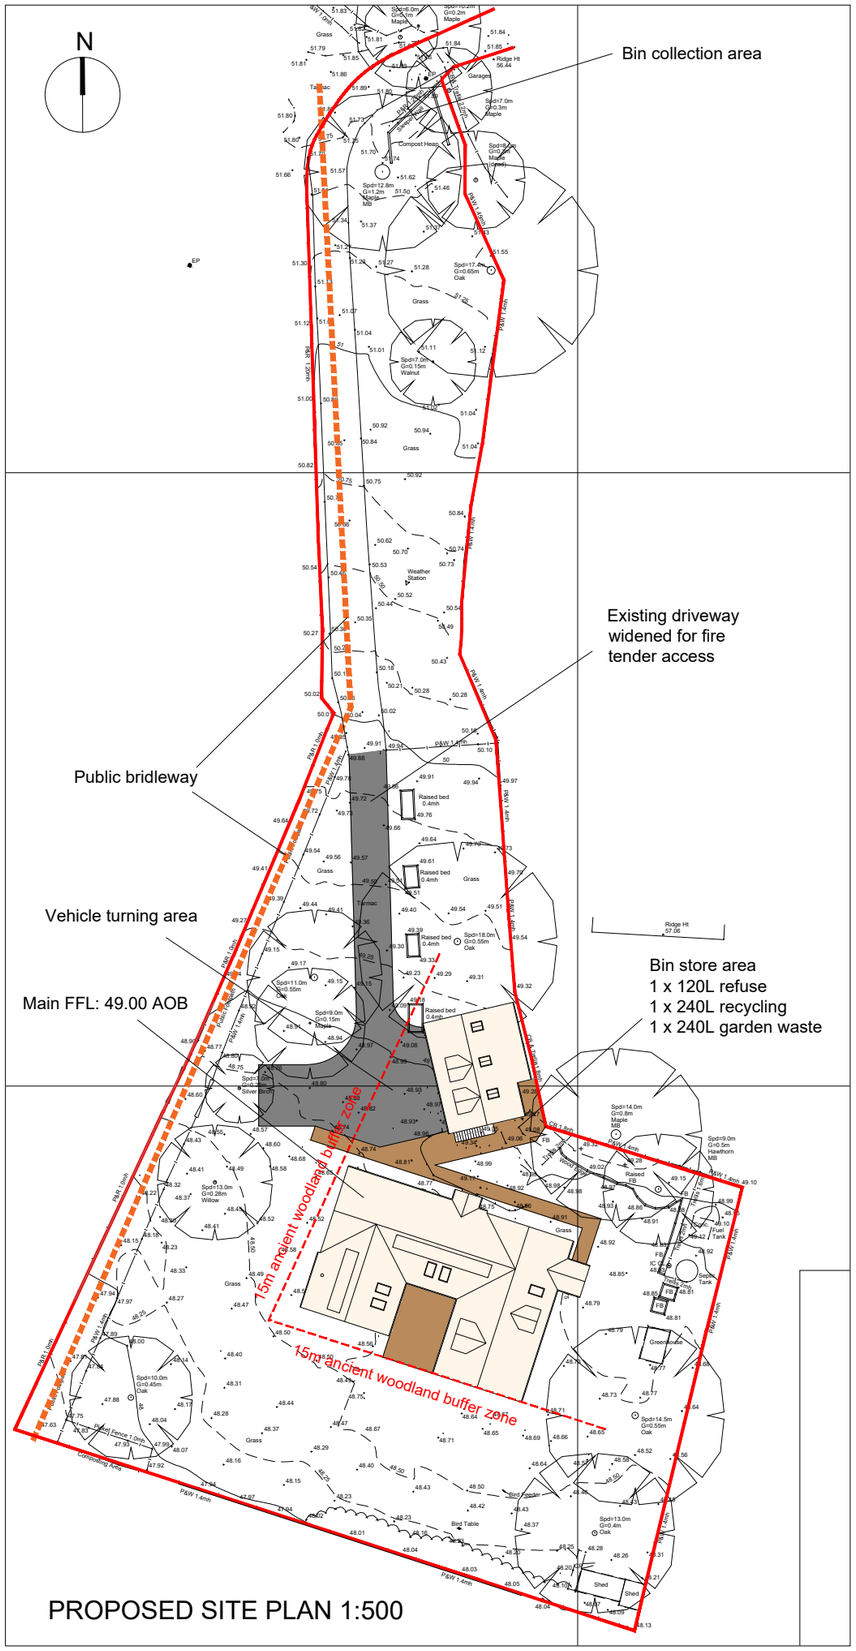

PROPOSED SITE PLAN 1:500

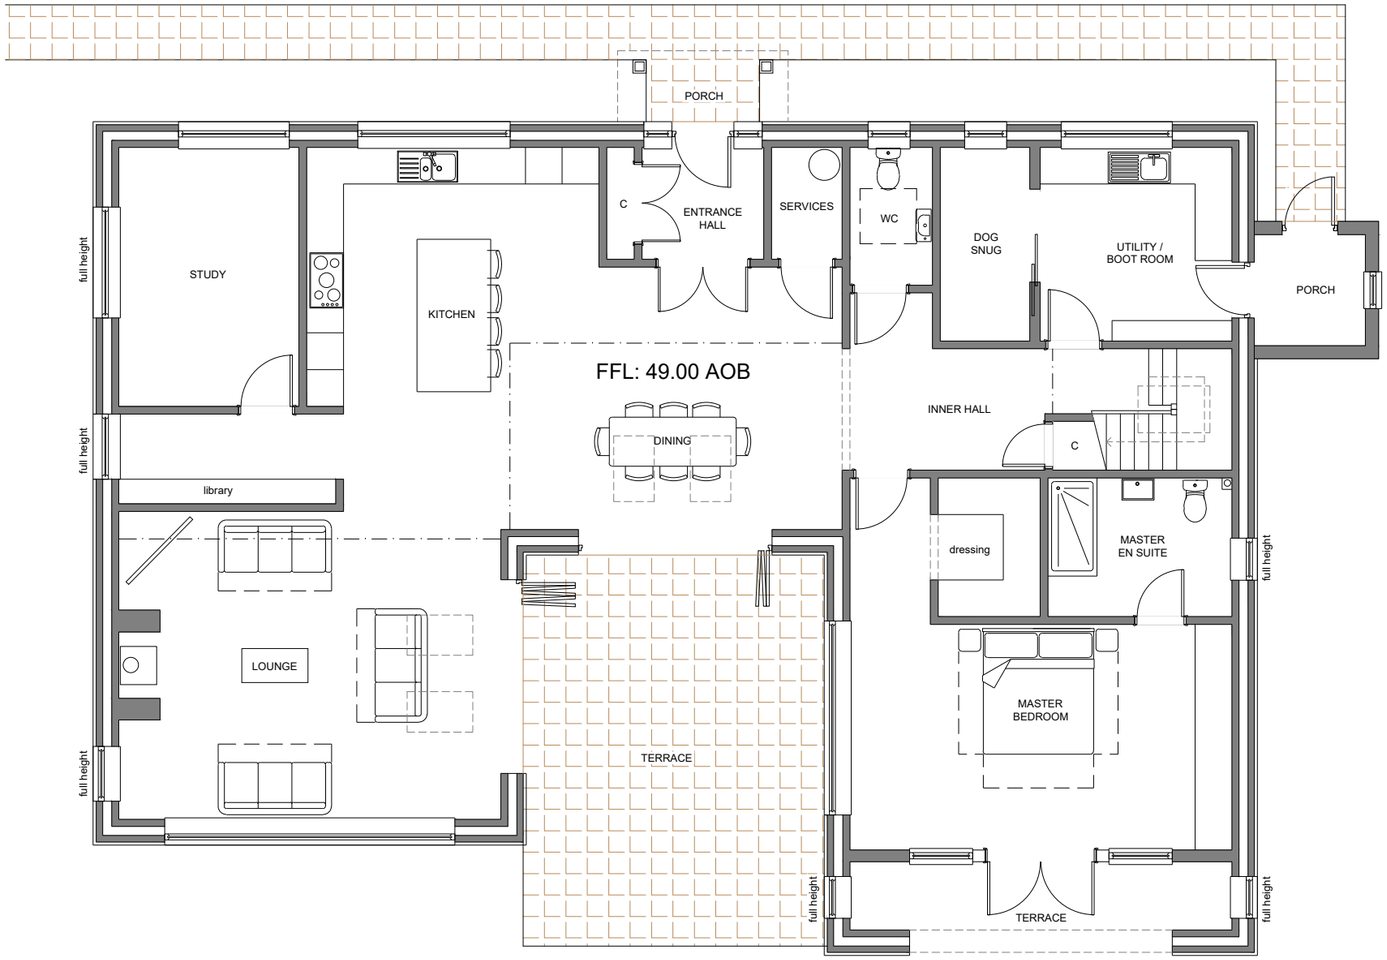

PROPOSED GROUND FLOOR PLAN

0m 1m 2.5m 5m
Scale 1:100

0m 5m 12.5m 25m
Scale 1:500

mark alford design architecture
Heatherlands Bracken Lane Storrington West Sussex RH20 3HS
T: 01903 740033 E: office@markalforddesign.com

client: MR J HOBBS
project title: BIRCHWOOD LODGE, SOUTHWATER
REPLACEMENT DWELLING
drawing title: PROPOSED PLANS

drawn by: MSA date: NOV 24 scale: 1:100/1:500 @ A3

issue status: design ☒ BofQ ☐ construction ☐ record ☐

drawing number: **22483 / P102** revision: **P1**

This drawing may not be used or reproduced without written consent. Copyright reserved
No dimensions to be scaled from this drawing except for Planning purposes.