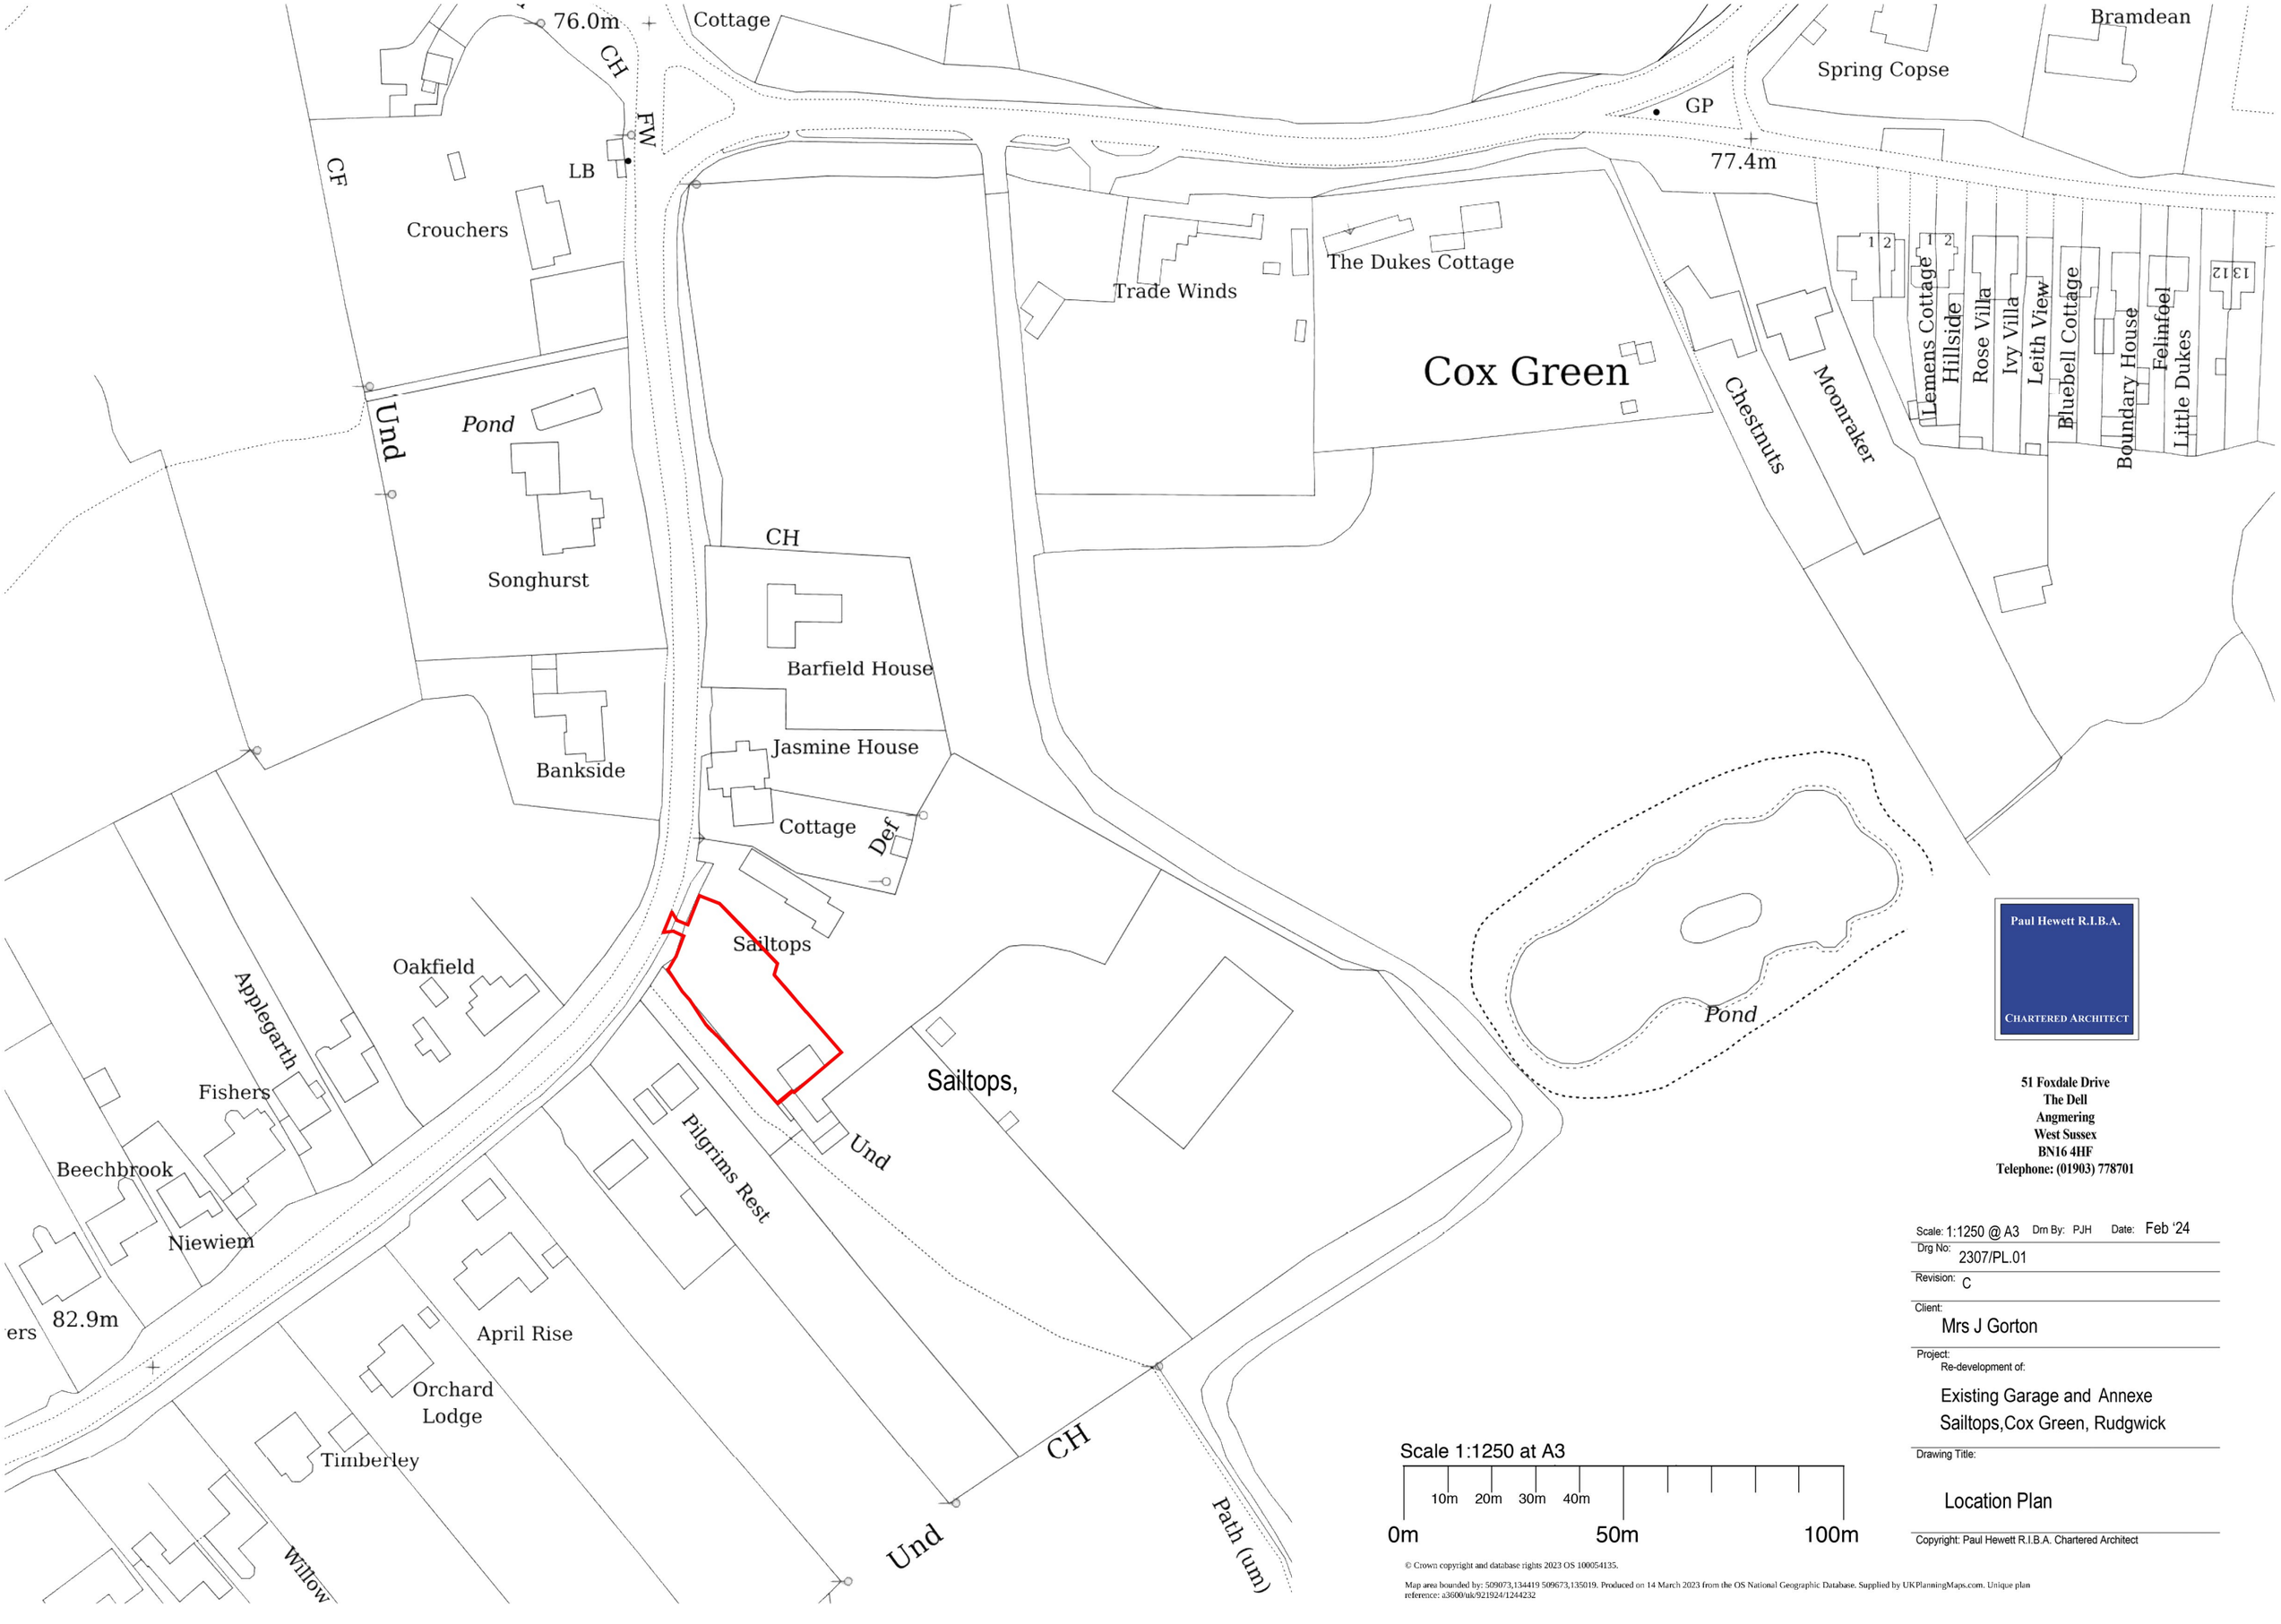

Paul Hewett R.I.B.A.
CHARTERED ARCHITECT

51 Foxdale Drive
The Dell
Angmering
West Sussex
BN16 4HF
Telephone: (01903) 778701

Scale: 1:1250 @ A3 Drn By: PJH Date: Feb '24

Drg No: 2307/PL.01

Revision: C

Client: Mrs J Gorton

Project:
Re-development of:
Existing Garage and Annexe
Sailtops,Cox Green, Rudgwick

Drawing Title:
Location Plan

Scale 1:1250 at A3

0m 10m 20m 30m 40m 50m 100m

Copyright: Paul Hewett R.I.B.A. Chartered Architect

© Crown copyright and database rights 2023 OS 100054135.

Map area bounded by: 509073,134419 509673,135019. Produced on 14 March 2023 from the OS National Geographic Database. Supplied by UKPlanningMaps.com. Unique plan reference: a3600/uk/921924/1244232