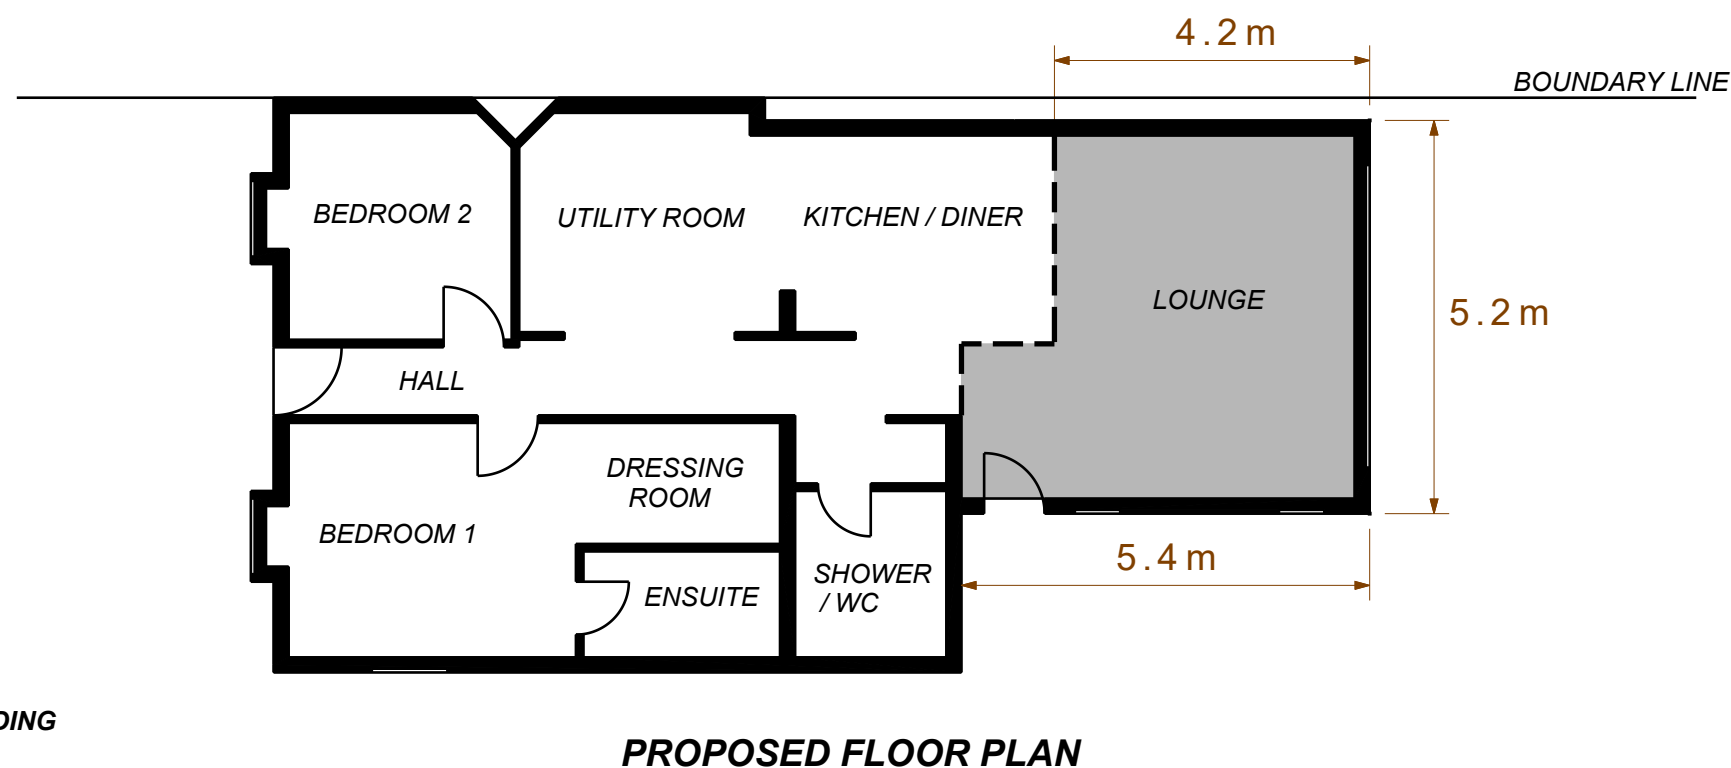
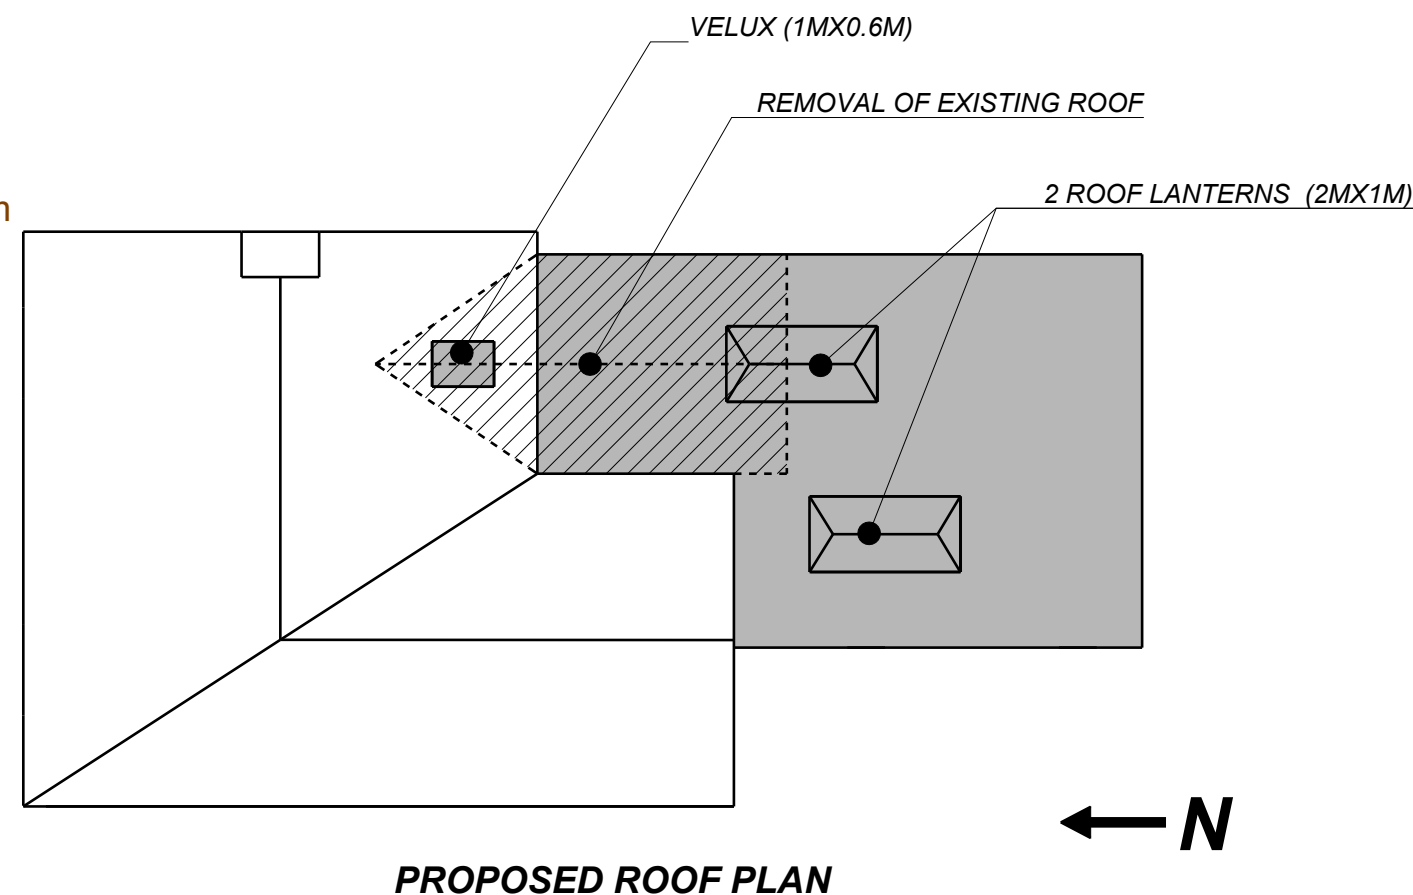
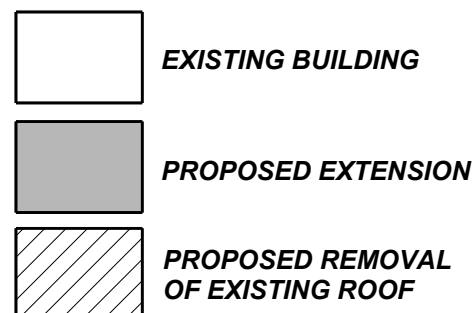
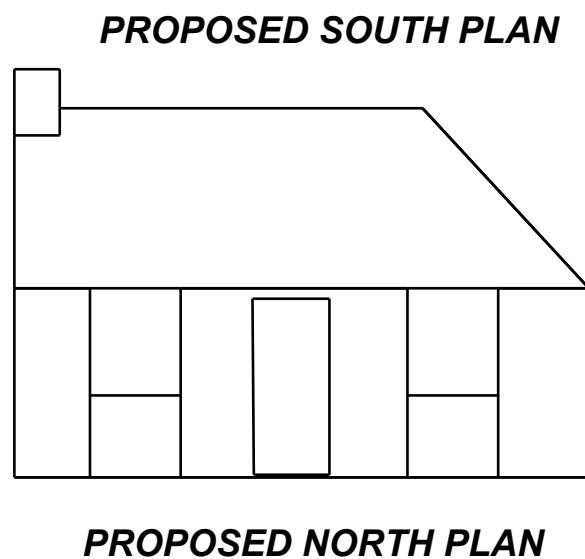
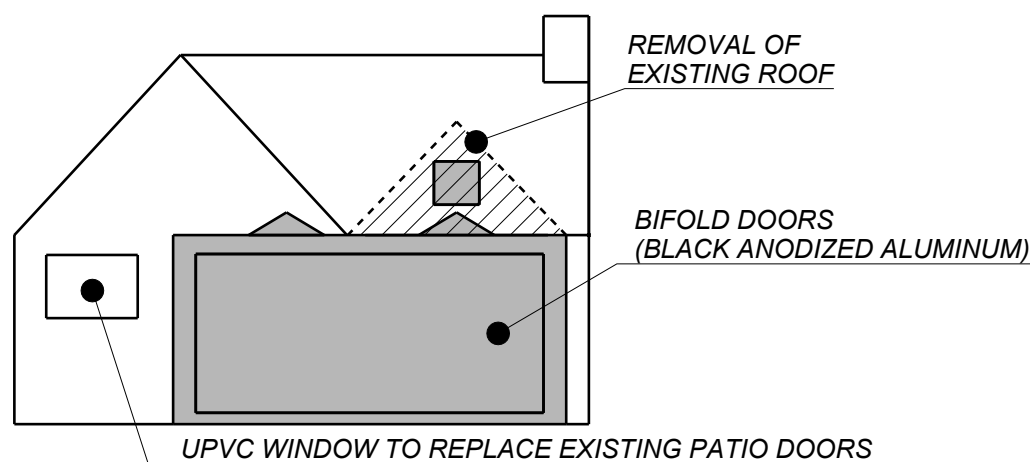
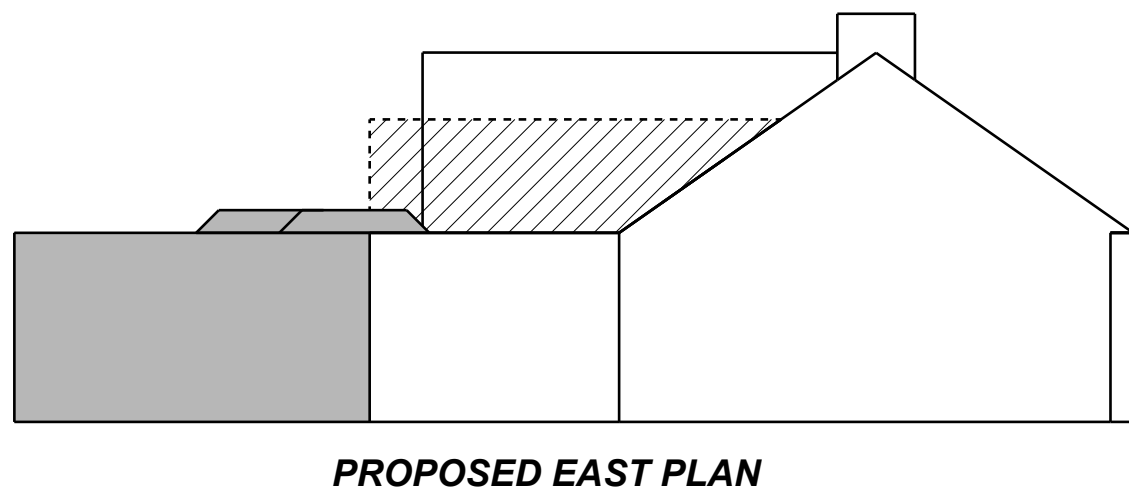
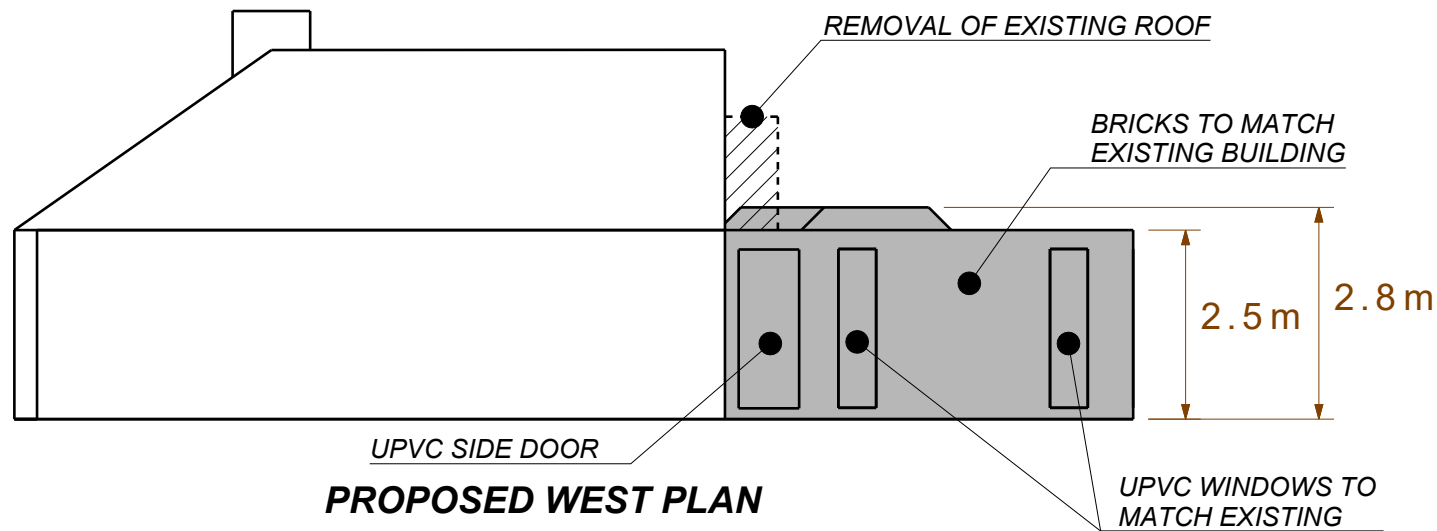


35 PULBOROUGH ROAD, STORRINGTON
 PROPOSED SINGLE STORY REAR EXTENSION
 SCALE 1:100