





RED LINE DENOTES
PROPOSED SITE
BOUNDARY

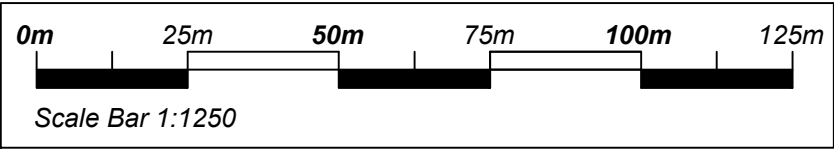

SITE LOCATION PLAN (1:1250)

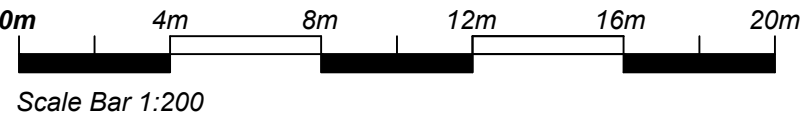

SITE PLAN SHOWING EXISTING BUILDINGS
TO BE DEMOLISHED - SCALE (1:200)

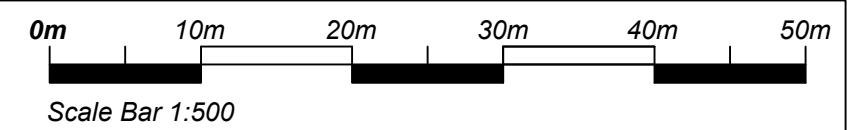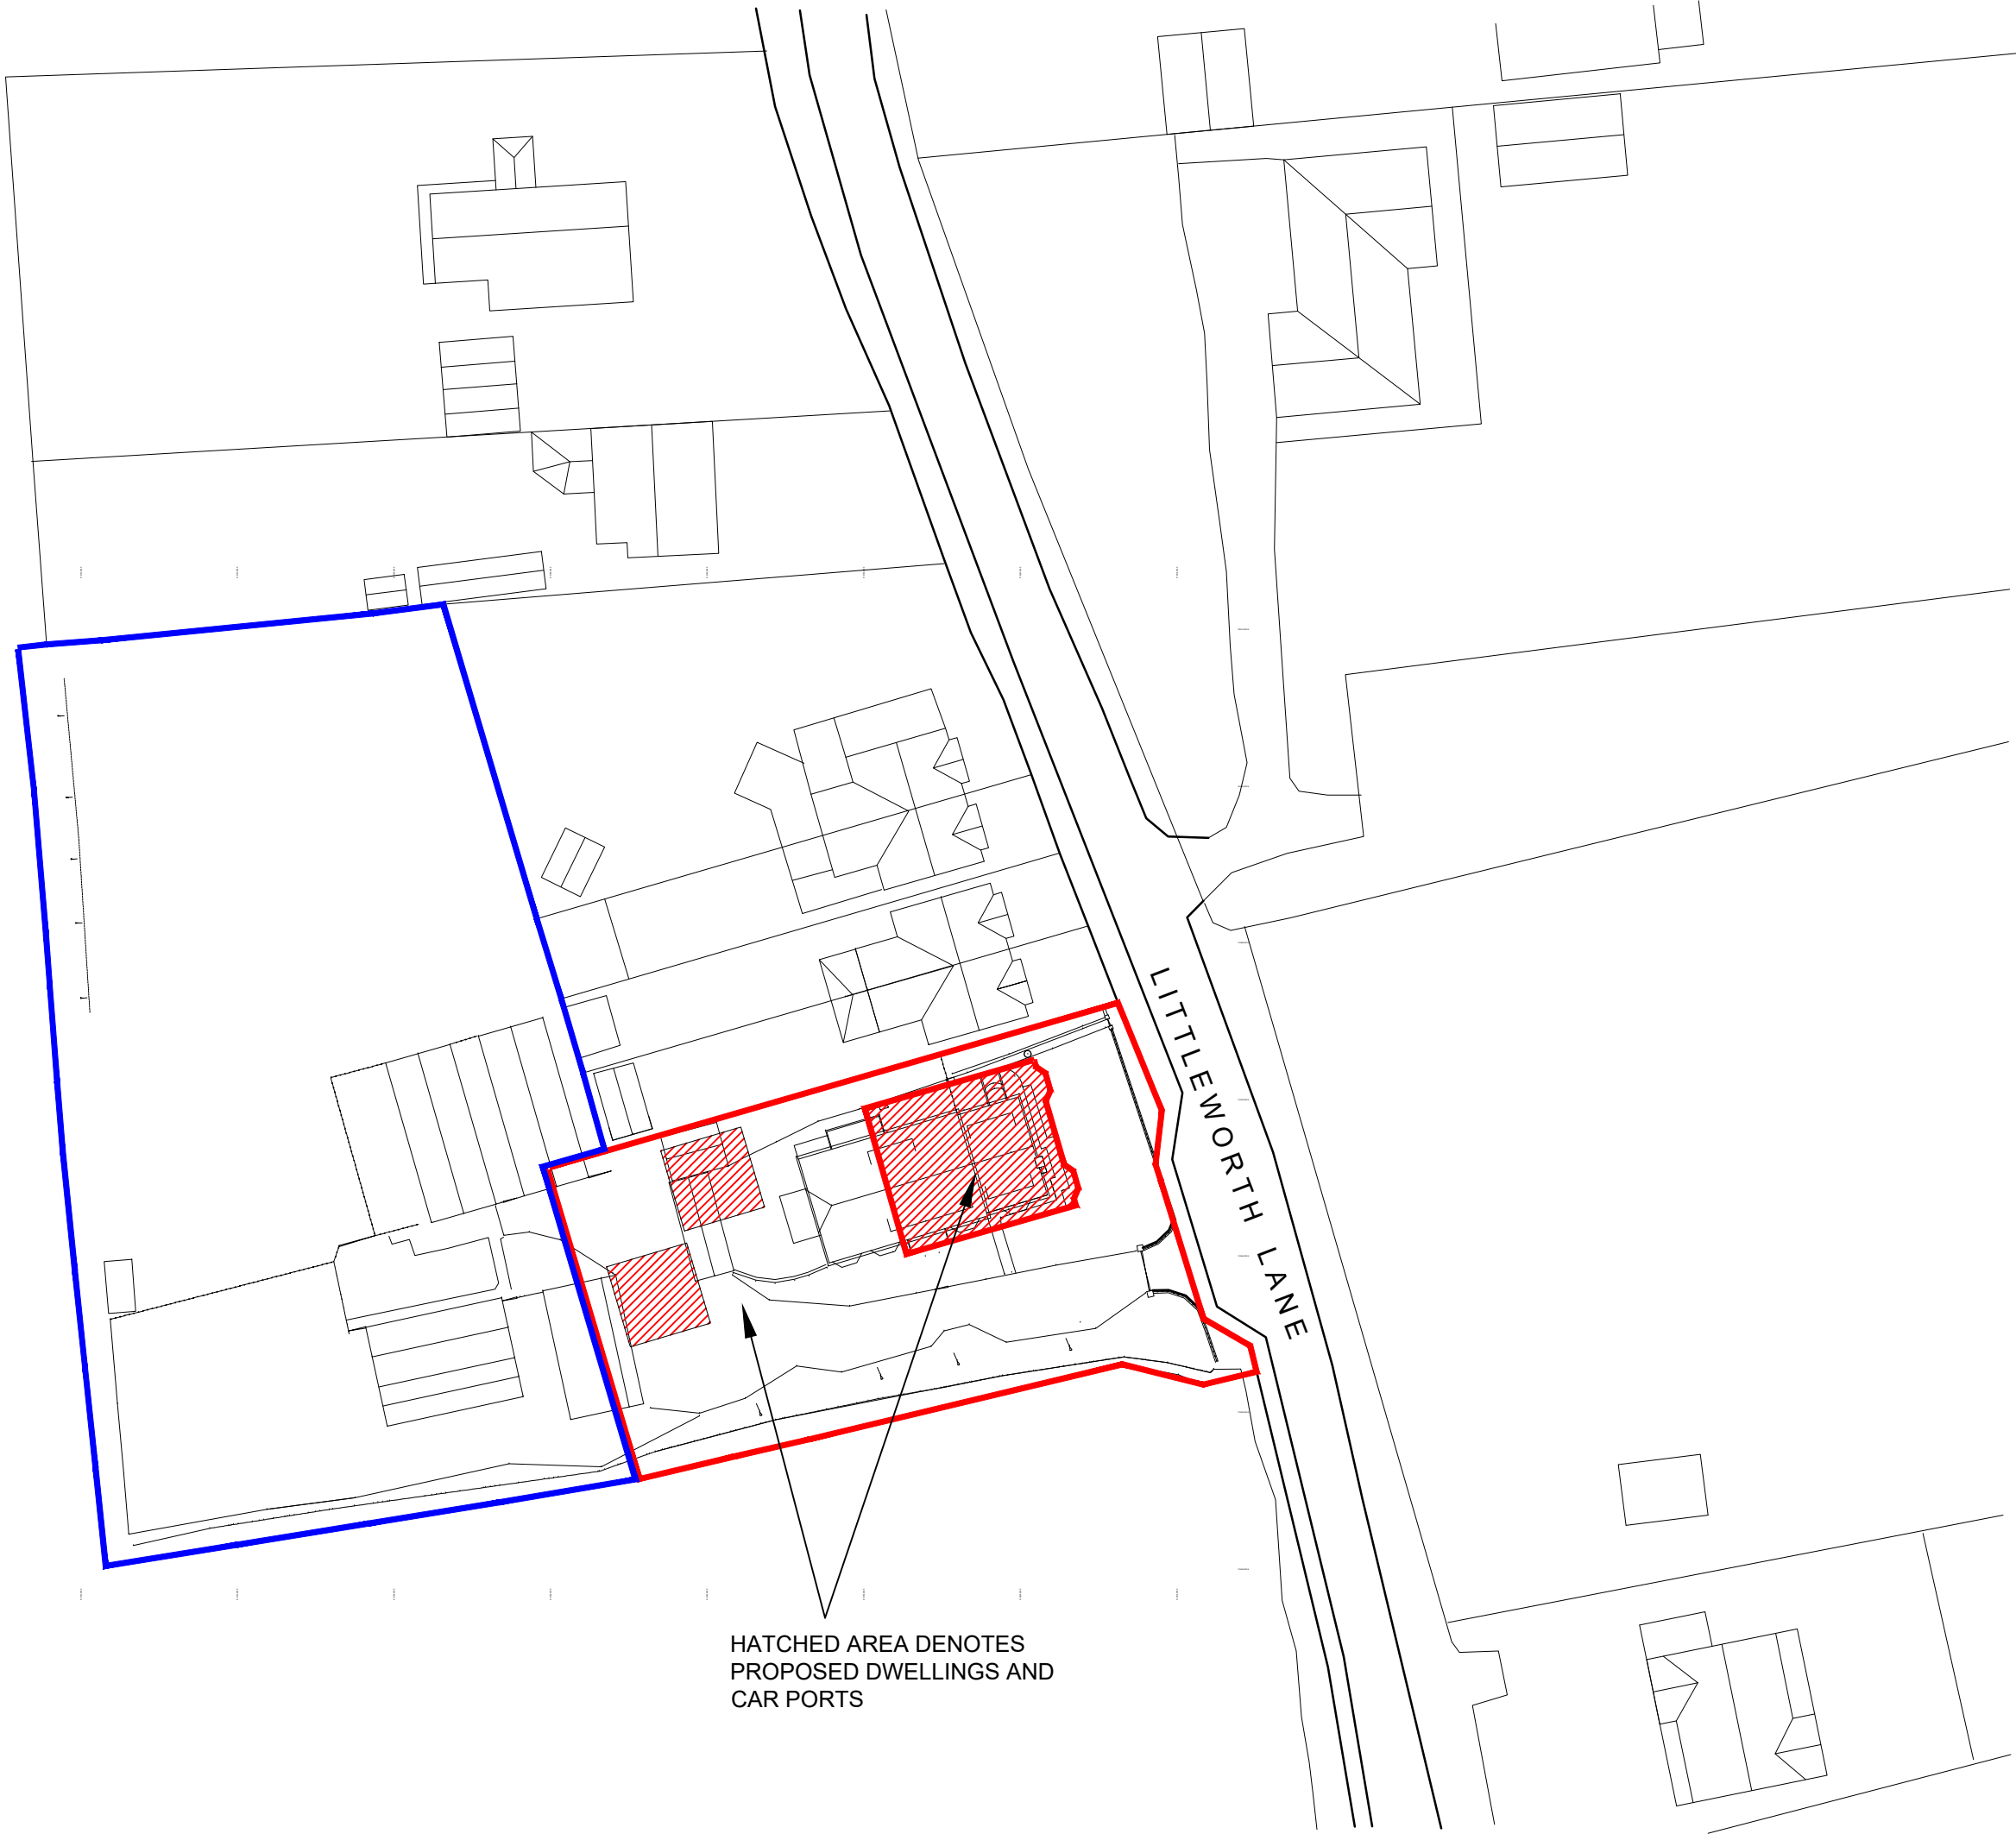

SITE BLOCK PLAN (1:500)

This drawing is to be read in conjunction with all other relevant drawings and specifications.
Do not scale from this drawing. Use figured dimensions only. All levels and dimensions to be checked on site. All dimensional discrepancies are to be brought to the immediate attention of DMA BUILDING DESIGNS.
Responsibility cannot be accepted for alteration and/or deviation from this design without prior knowledge of DMA BUILDING DESIGNS.
Copyright reserved. This drawing may only be used for the client and location specified in the title block. It may not be copied or disclosed to any other third party without prior written consent from DMA BUILDING DESIGNS.
Prior to any works commencing on site, DMA BUILDING DESIGNS is to be contacted regarding the current status, revision or regulatory approval of this drawing.

Notes

P1	ISSUED FOR PLANNING APPROVAL	27.03.2026
REV	DESCRIPTION	DATE

DMA

BUILDING DESIGNS

UNIT 4B, RUDGWICK BRICKWORKS, LYNNWICK ST
RUDGWICK, HORSHAM, WEST SUSSEX, RH12 3DH.
TEL: No 01403 822220 Mobile 07730 523447
Email - admin@dmabuildingdesigns.co.uk

CLIENT
VBMC Building Development Ltd.

PROJECT
DEMOLITION OF EXISTING HOUSE AND ERECTION OF TWO
SEMI-DETACHED HOUSES AND CAR PORTS.

DRAWING
LOCATION, BLOCK AND SITE PLAN
1 LITTLEWORTH LANE, PARTRIDGE GREEN,
WEST SUSSEX, RH13 8JF

STATUS
PLANNING

SCALE @ A1 1:200, 1:500, 1:1250	DATE JANUARY 2026	ORG No VBMC001/P2 - 02	REVISION P1
------------------------------------	----------------------	---------------------------	----------------