Ordnance Survey
UKmapcentre.com



Serial number: 285332

© Crown copyright and database right 2024
Ordnance Survey licence AC0000848283
Reproduction in whole or in part is prohibited
without the prior permission of Ordnance Survey.

0 5 10 15 20 25
metres

NORTH

Location Plan

1:1250 | EXISTING

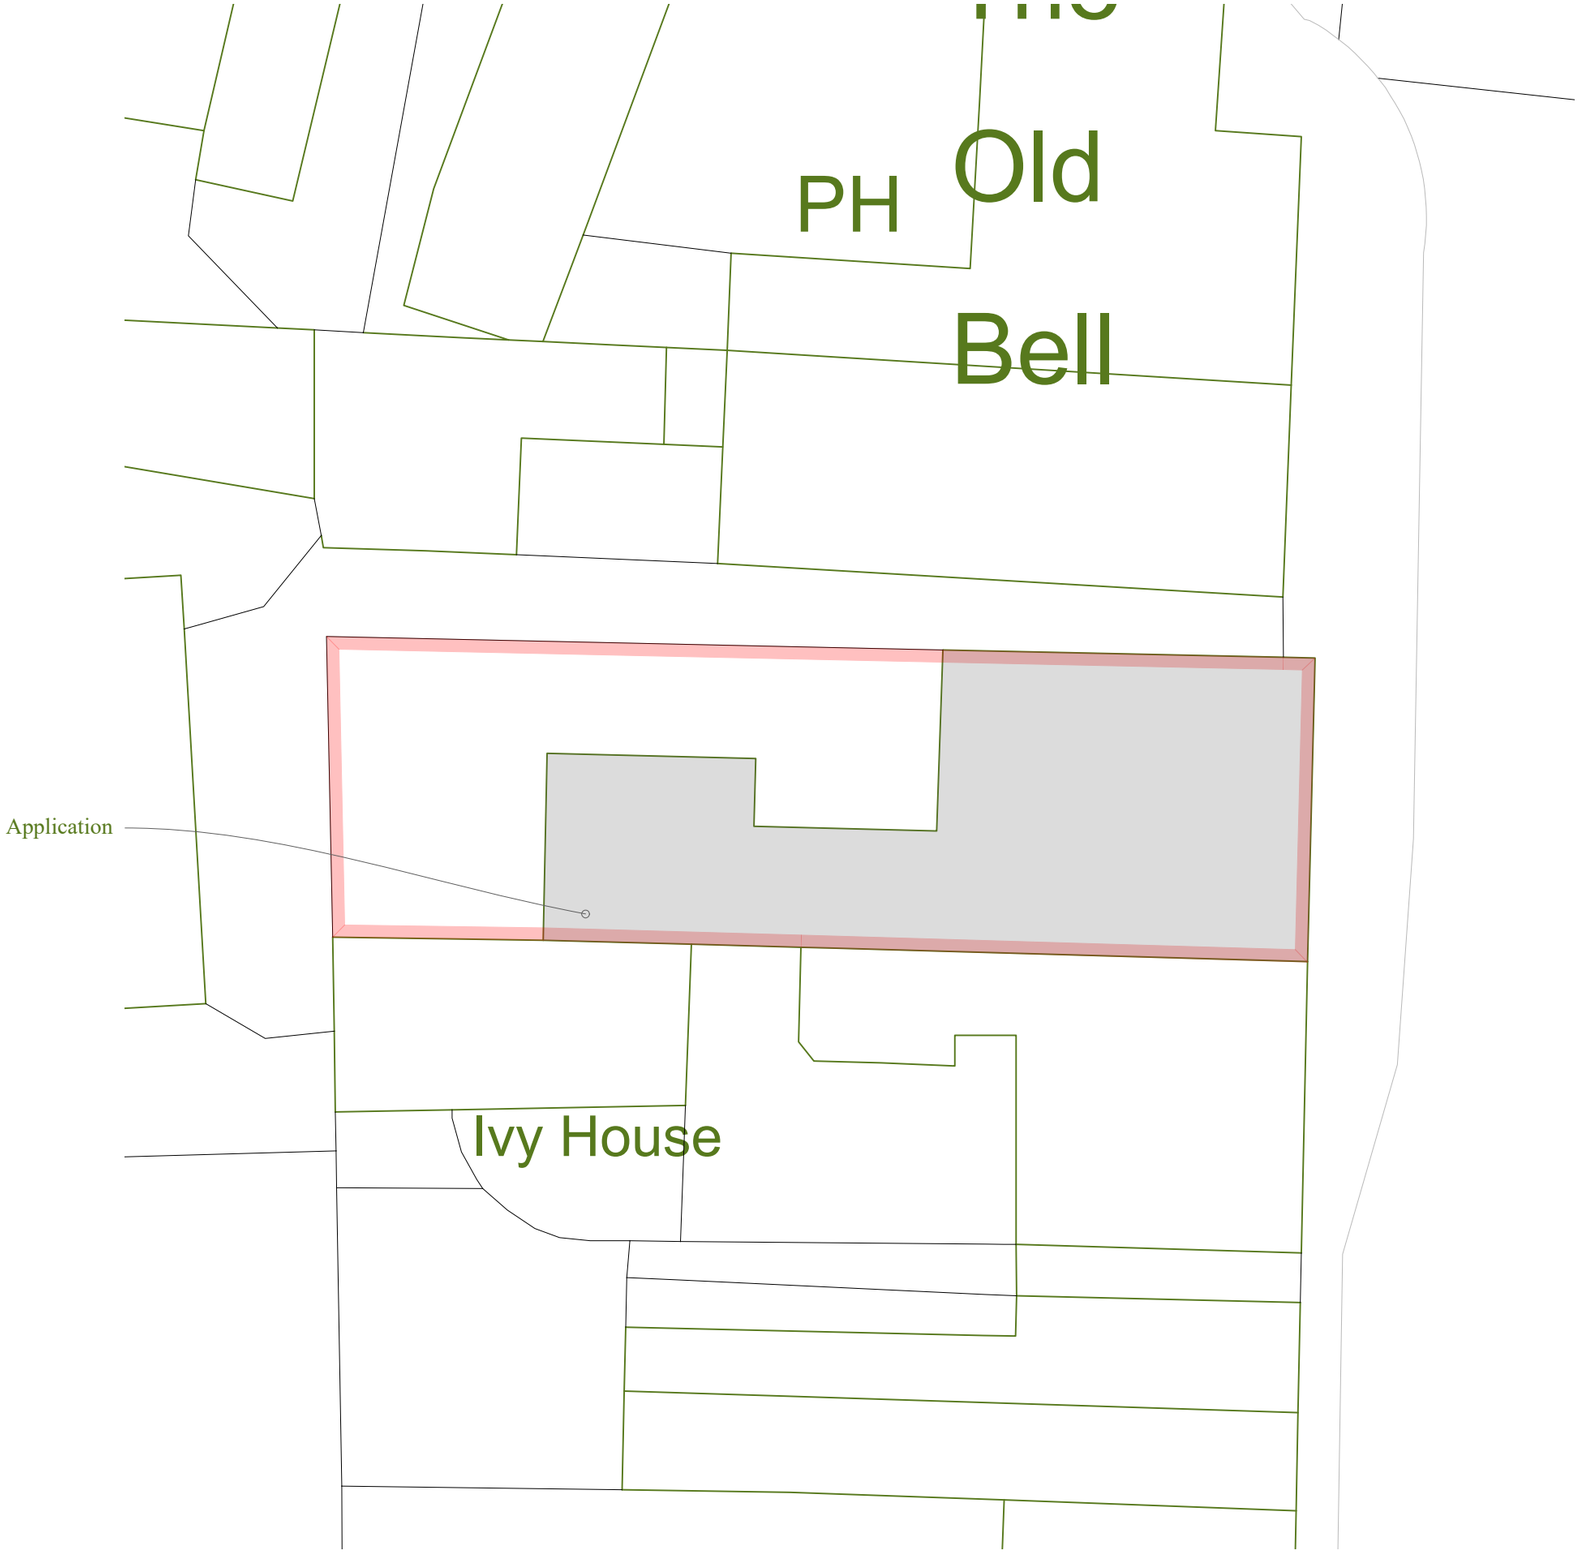

Block Plan

1:200 | EXISTING

This drawing is the copyright of Manorwood Construction Ltd but may be used for planning purposes by the Local Authority without breach of copyright.

Do not scale from this drawing unless for Local Authority planning purposes.

All dimensions must be checked on site prior to commencement of works.

Construction (Design and Management) Regulations 2015

This drawing is intended for Planning purposes only and as such does not highlight residual design related health and safety risks.

This information can be provided on request; however, it is anticipated that the full extent of residual risks will be identified during the detailed Building Regulations or construction design Status and prior to construction works commencing on site.

All responsibilities and duties of Principle Designer as stated within the above regulations now revert to the client unless Manorwood are appointed to undertake Building Regulations or construction drawings.

MANORWOOD
building on tradition

Suite 114
26 The Hornet
Chichester
West Sussex
PO19 7BB

tel: 01243 201 102
email: enquiries@manorwood.co.uk
web: www.manorwood.co.uk

Address

Jasmine House, High Street, Henfield, BN5 9HN

Drawing No.	2411JA_R1_000
Scale @ A3	1:1250
Job No.	2411JA_R1
Drawn By	MD
Checked By	BK
Drawn On	14.11.2024
Issued On	14.11.2024
Status	Existing
Drawing	Location + Block
Submission	Planning
Revision	001

Application Area: 314 m²

N

Indicative: 0.0°

1m @ 1:
50
100
200
500
1250