


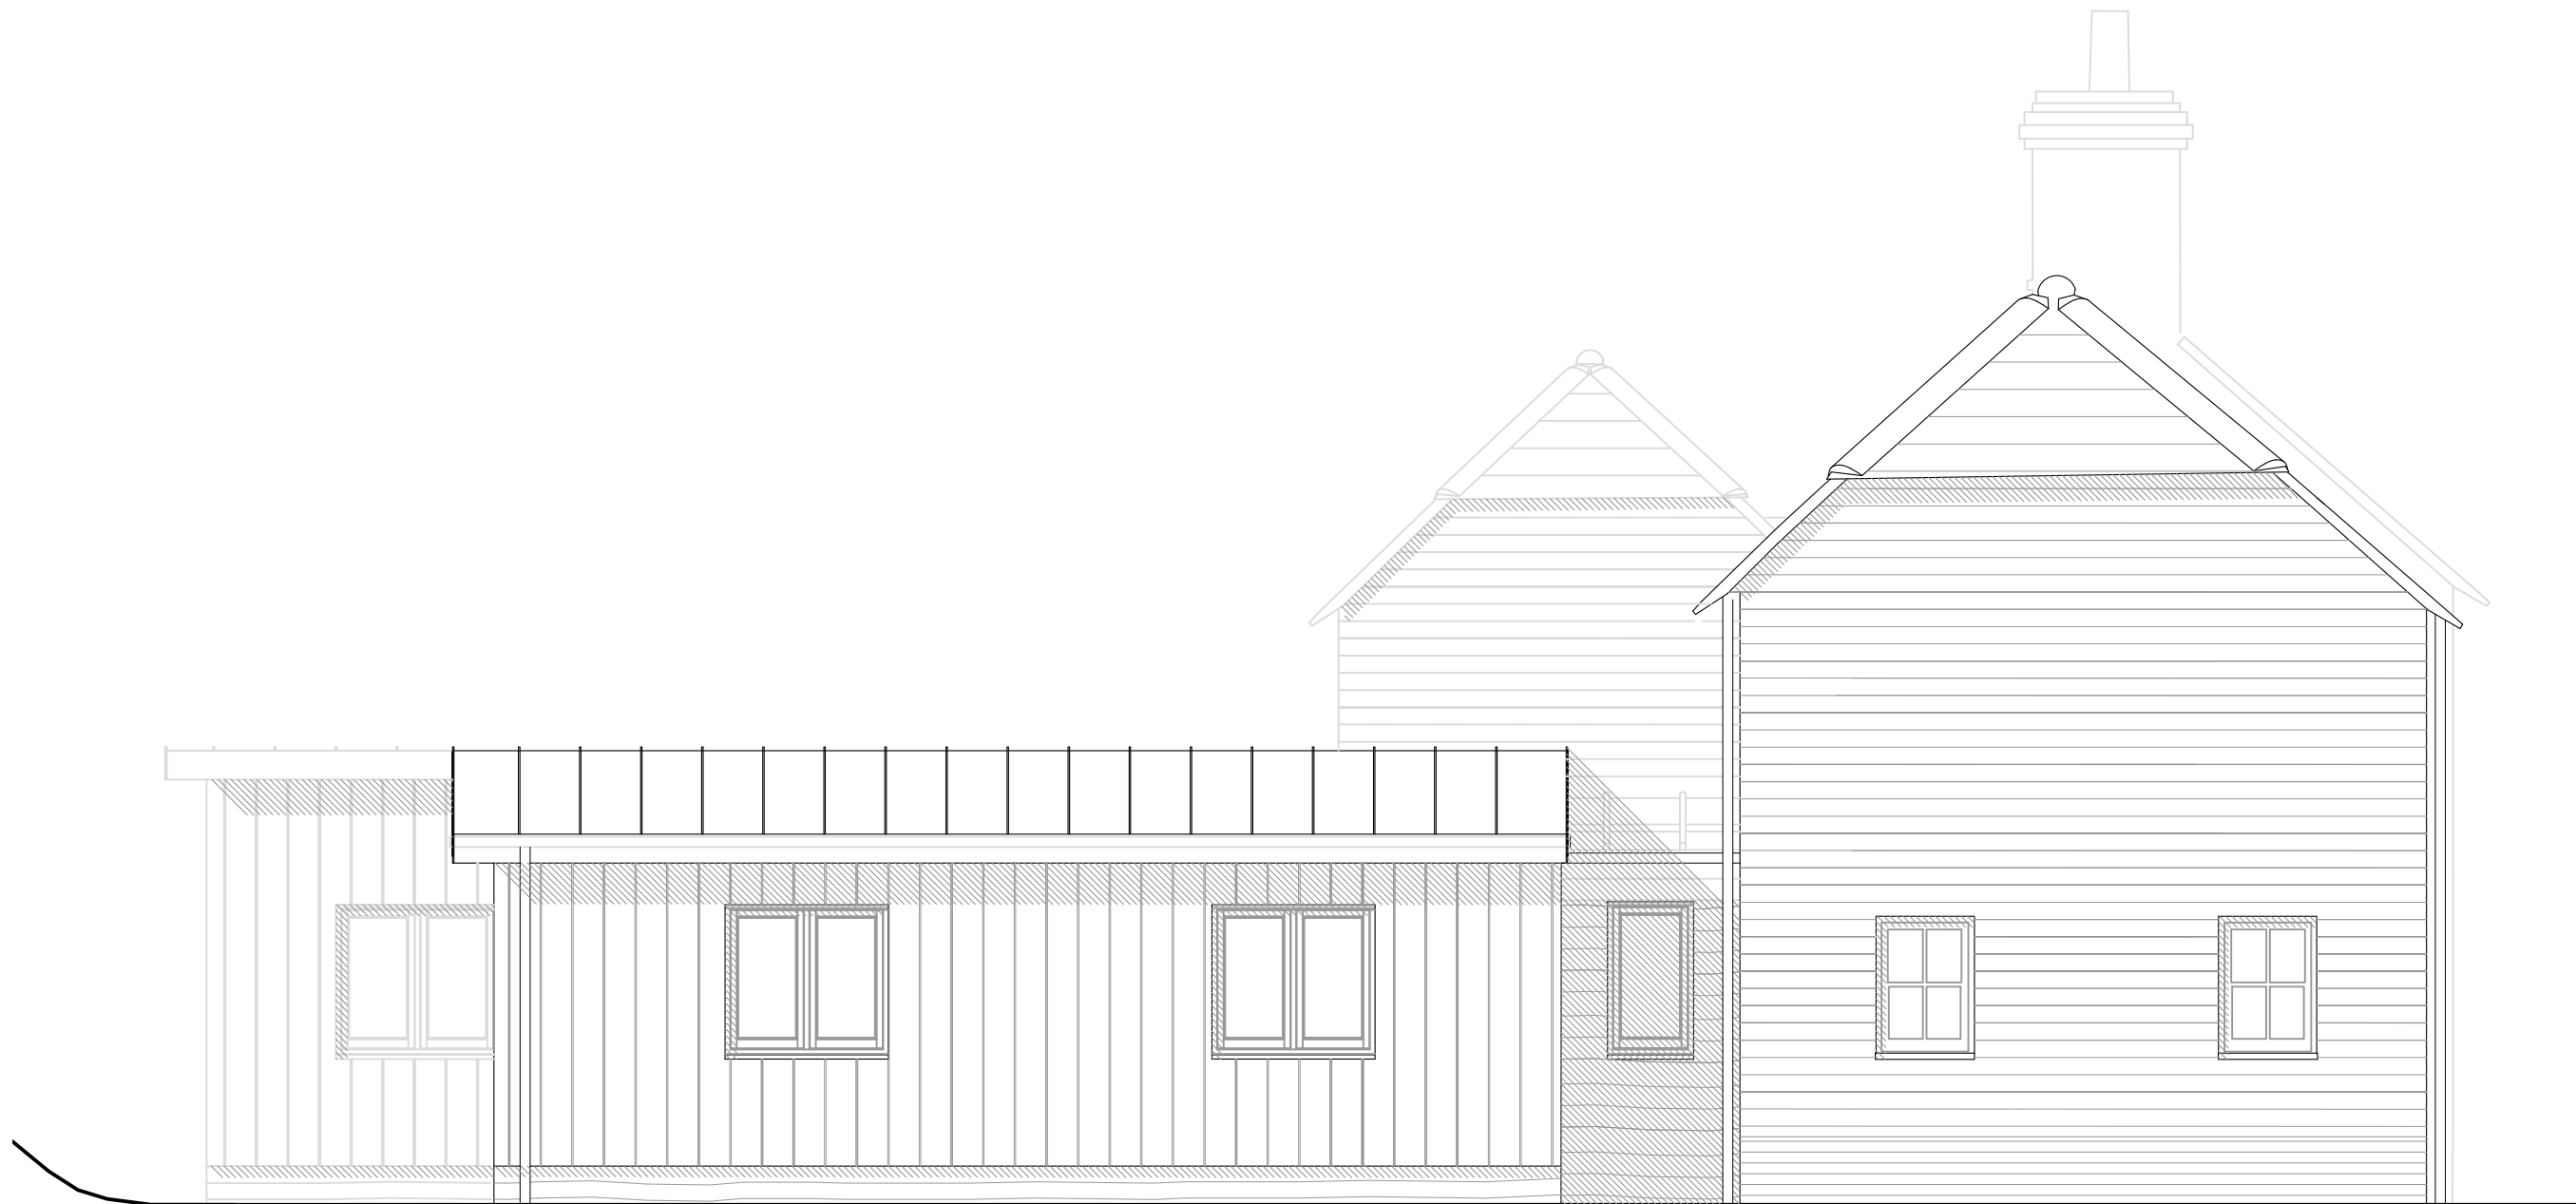

Existing Eastern Elevation
1:50



Existing Southern Elevation
1:50



Existing Northern Elevation
1:50



Existing Western Elevation
1:50



Notes:
Do not scale from this drawing.
Only to be scaled for local authority purposes.
Dimensions to be checked on site.
All dimensions are in millimeters unless stated.
Report all discrepancies.

NOT FOR CONSTRUCTION

This drawing and information displayed is the confidential property of Engineering Architecture Ltd and shall not be copied or used for any purpose without the written consent of the company.

©Engineering Architecture Ltd. All Rights Reserved

Planning
Stage

Revisions		Date
Scale	As shown	Job No. 471
Drawing No. 471_PL12	Revision 0	
Drawing: Existing Elevations ASHP		
Project: Medlars, Swallows Lane Dial Post, Horsham, RH13 8NN		
engineering architecture t. 01428 741671 e. mail@engarc.co.uk w. www.engarc.co.uk		