


NOTES

Existing GF plan showing demolition in crosshatch and dashed line for fenestration.

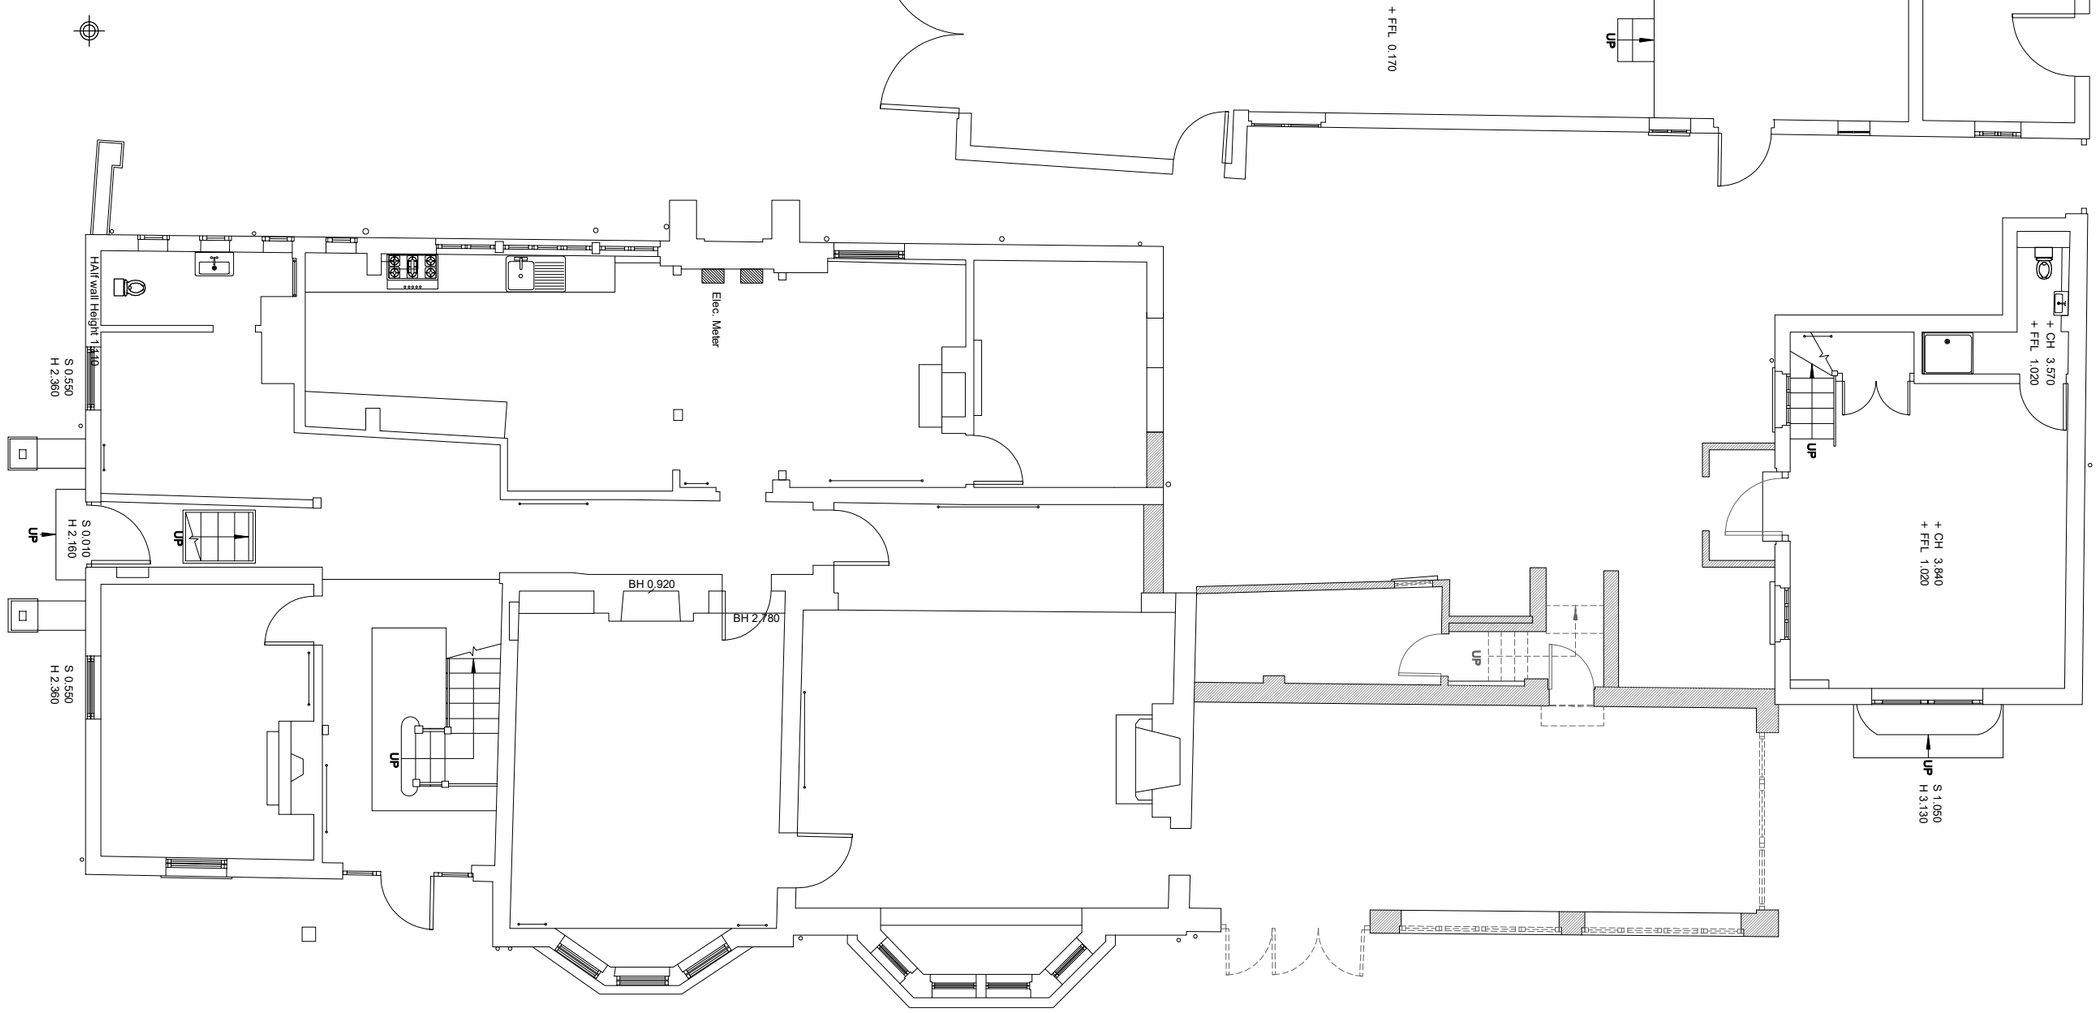

22 A EXISTING GF PLAN - DEMOLITION

SCALE 1:100 @ A3

PLANNING ISSUE

All shown dimensions to be used in preference to scaled dimensions.
Verify all dimenions on site prior to commencement of work.
All work shall conform to British Standards, Planning Approvals and Building Regulations.
This drawing is copyright and shall not be used or reproduced without the written consent of Arc8 Projects Ltd.

ISSUE	DATE	AMENDMENT	ISSUE	DATE	AMENDMENT
A	24/11/2025	PLANNING ISSUE			

PROJECT
ALTERATIONS AND EXTENSIONS

ADDRESS
Arun Lodge, Denne Rd. Horsham RH12 1JF

CLIENT
Mr.& Mrs.J Bunn

THE STUDIO
WALLED GARDEN
DOWNS LANE
KT22 8JW
M: 07976480052
E: info@arc8projects.com

arc8 projects
www.arc8projects.com
Architects & consultants

DRAWING
22 EXISTING GROUND FLOOR PLAN - DEMO

SCALE	DATE	DWN BY	PROJECT	DWG NO.
1:100	JULY 2025	RH	1112	22

A