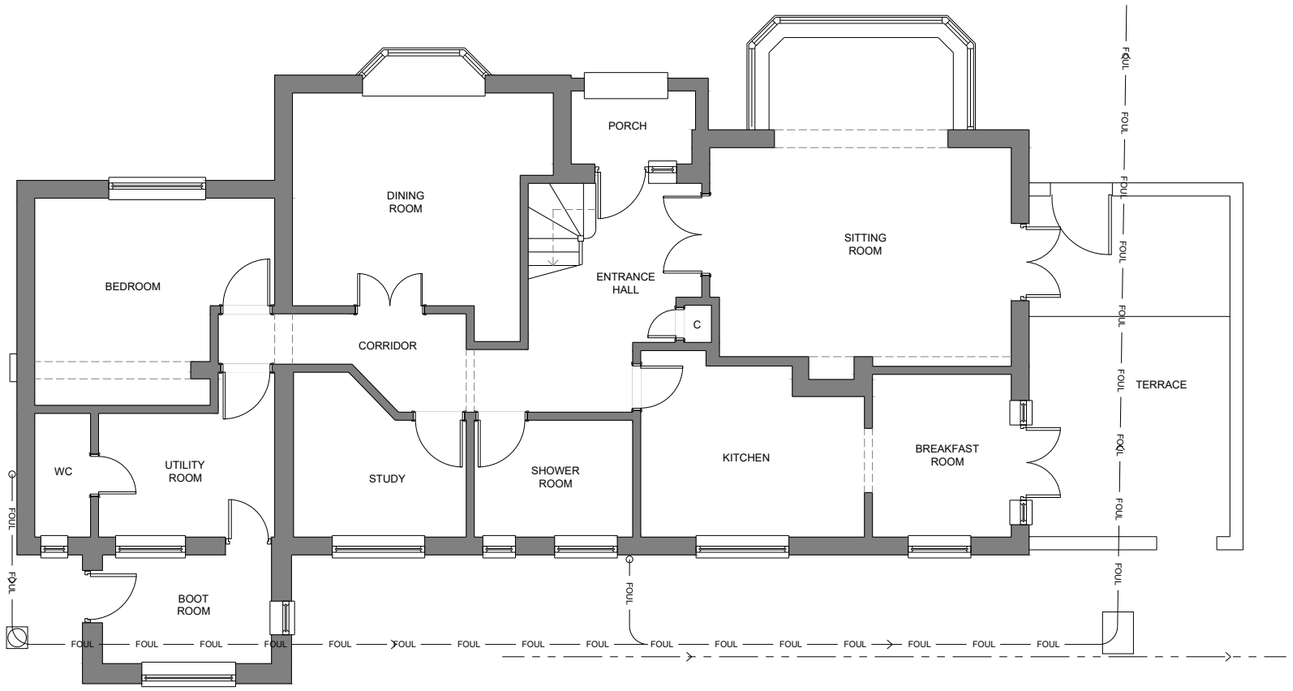

EXISTING GROUND FLOOR PLAN

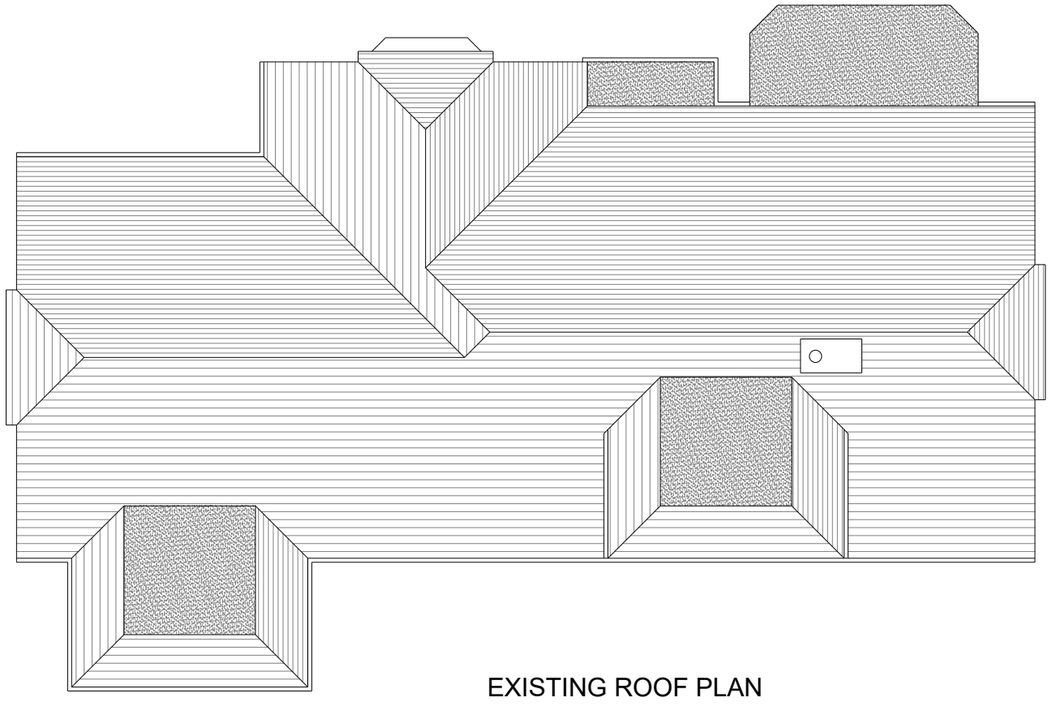

EXISTING ROOF PLAN

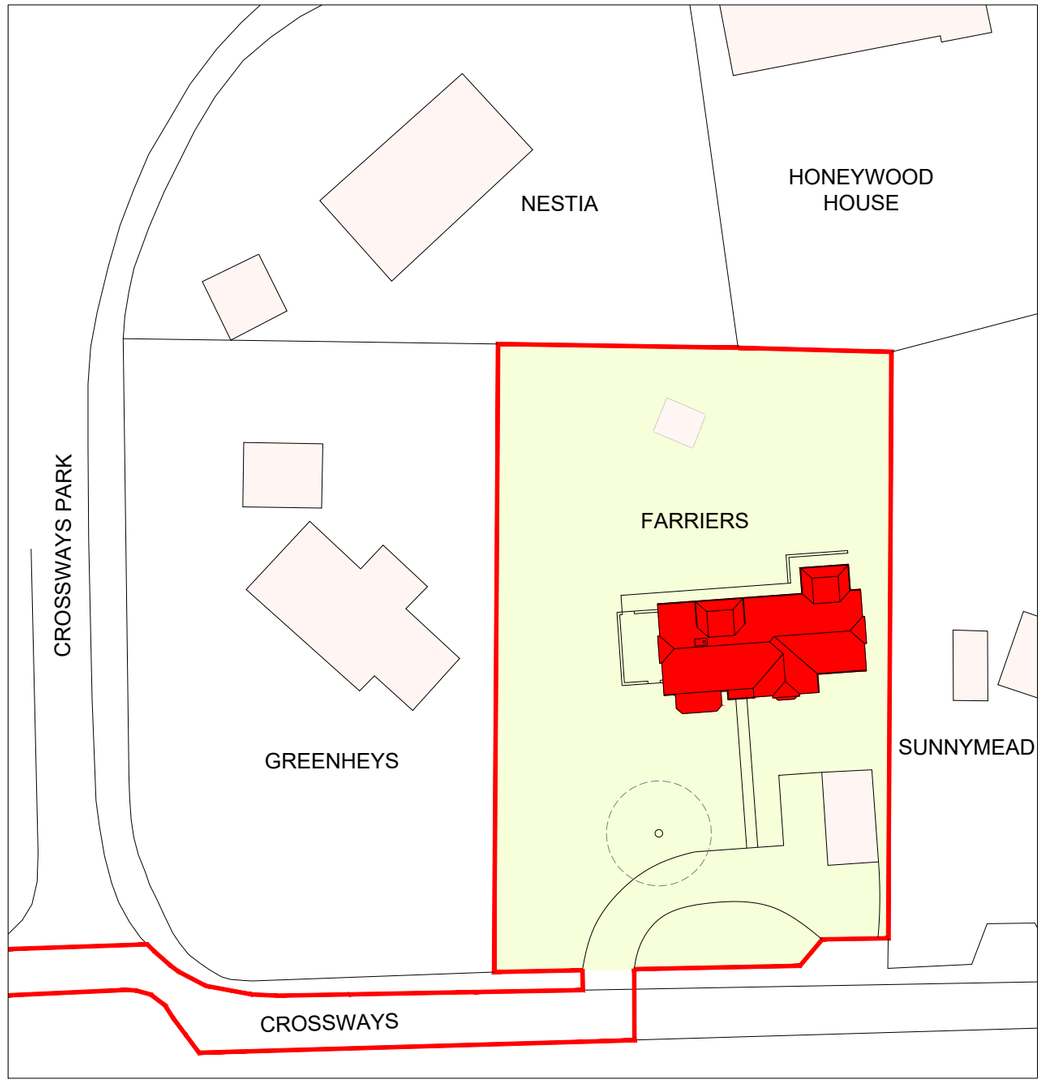

EXISTING BLOCK PLAN 1:500

0m 1m 2.5m 5m
Scale 1:100

0m 5m 12.5m 25m
Scale 1:500

mark alford design architecture
Heatherlands Bracken Lane Storrington West Sussex RH20 3HS
T: 01903 740033 E: office@markalforddesign.com

client: MR AND MRS LEE

project title: FARRIERS, WEST CHILTINGTON
PROPOSED EXTENSIONS

drawing title: EXISTING PLANS

drawn by: MSA date: APR 24 scale: 1:100 / 1:500 @ A3

issue status: FOR PLANNING APPROVAL

drawing number: **24527 / P100** revision:

This drawing may not be used or reproduced without written consent. Copyright reserved
No dimensions to be scaled from this drawing except for Planning purposes.