



Street Scene A-A



Street Scene B-B



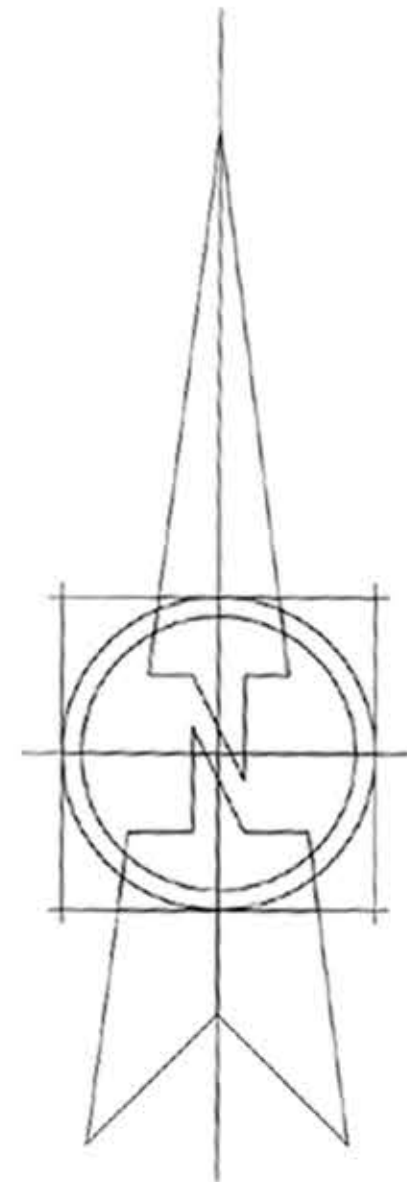
Street Scene C-C



Street Scene D-D



SPEY	STOUR	S
Plot 111-112	Plot 110	F
FFL 37.800	FFL 37.800	F
		C

[illegible]

Rev:	Description:	Initials:	Date:
		Geff Perry Associates Limited The Shirelands 28 Erdington Road, Ardley, Warwick, CV34 6AA T: 01922 746 600 enquiries@geffperry.co.uk or 01922 746 600	
Client: BDW Southern Counties			
Project: New Place Farm, Pulborough			
Title: Street Scenes A-A, B-B, C-C, D-D & E-E		Job No. A1192	
Date: 19/06/2025		Scale: 1:200 @ A0	
Drawn by: GW/HE		Checked by: -	
Dwg Code. H9378-GPA-XX-XX-DR-UD 203051-C02 Street Scenes A-A, B-B, C-C, D-D & E-E			
Scale Check:			
