
Quantity	Latin Name
1	Acer campestre
1	Crataegus monogyna
3	Malus Evereste
1	Malus x domestica
1	Mespilus germanica
2	Prunus domestica 'Victoria'
2	Pyrus communis
1	Sorbus aria ‘Lutescens’

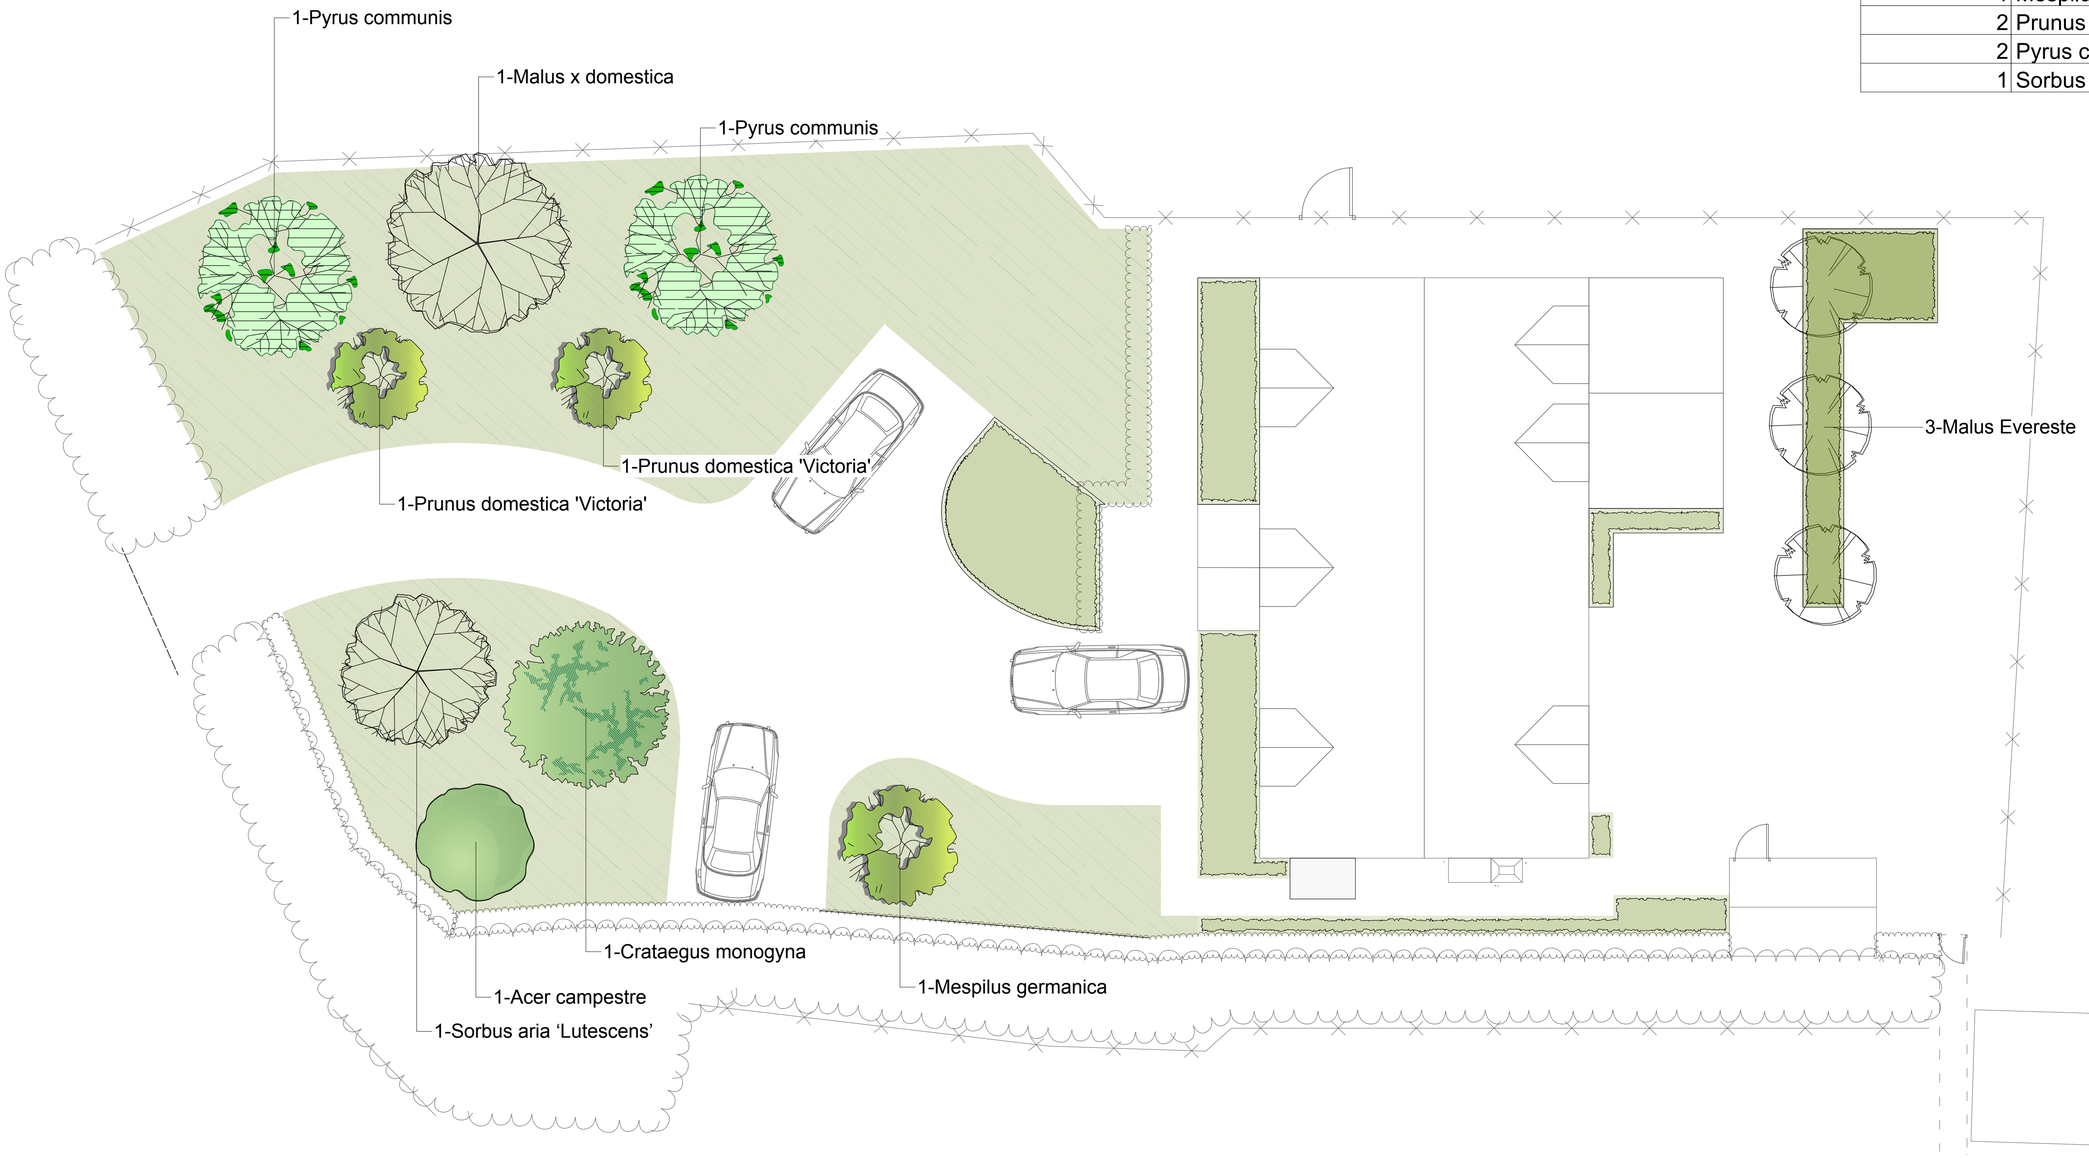

0 1 2 3 4 5 m

DO NOT SCALE FROM THIS DRAWING

ALL MEASUREMENTS ARE TO BE CHECKED ON SITE PRIOR TO CONSTRUCTION

TITLE: TREE PLANTING PLAN	DRAWN BY: B. C.	CHECKED BY: D. S.
DATE: 07/08/2025	CLIENT NAME & ADRESS: JEAN GORTON SAILTOPS, RUDGWICK, RH12 3DE	
SCALE: 1:75 @ A1	DRAWING NUMBER ST007	

bushy business GARDENS