Copyright: REMEDY Consulting Limited - ALL RIGHTS RESERVED

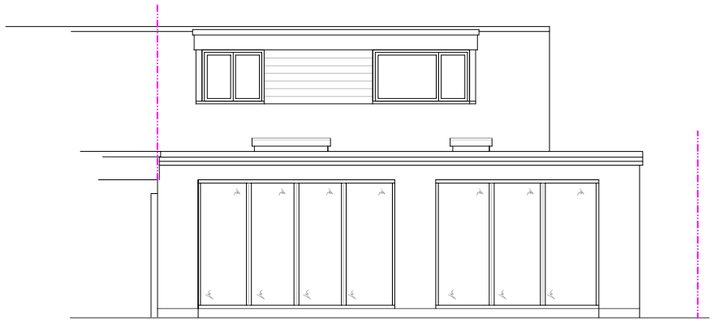

REAR Elevation

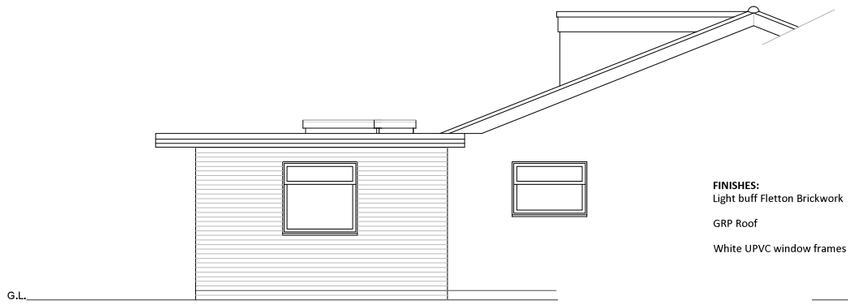

NW Elevation

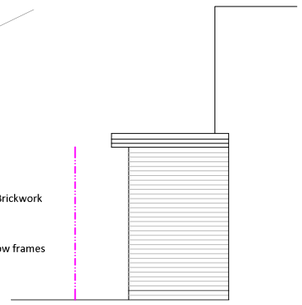

FINISHES:
Light buff Fletton Brickwork

GRP Roof

White UPVC window frames

Front Elevation

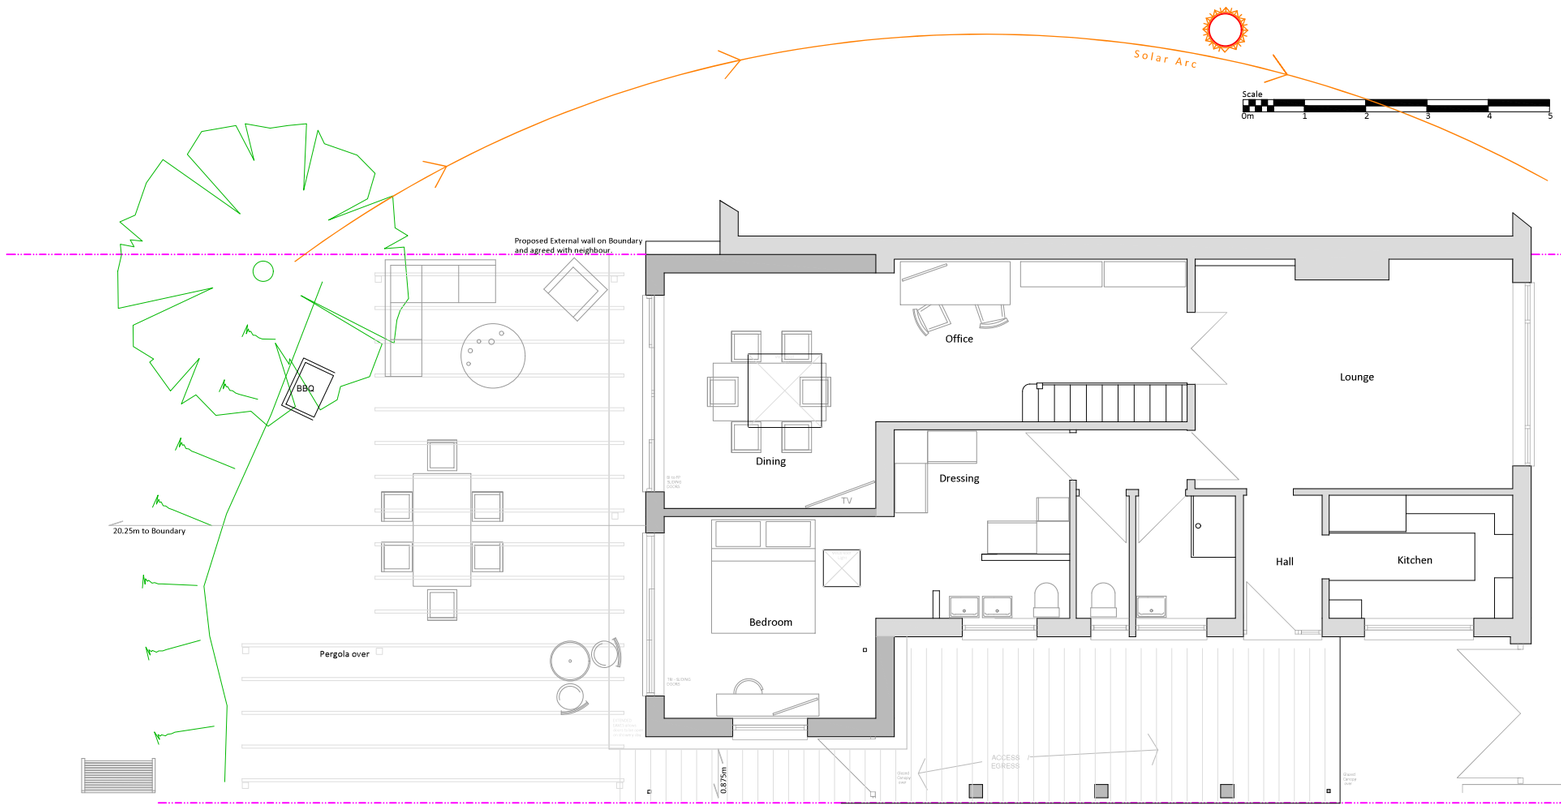

drawing

PROPOSED

REMEDY CONSULTING
Owner: Darren Burns 07826 513940
darren@remedy-consulting.com

client

Mr & Mrs. OWEN

project

10 Greenfields Way
HORSHAM
RH12 2JS

Remodelling & Rear Extension

date	scale
JUN24	1:100

status

PLANNING

job no	dwg no	revision
10GREWAY-	PRP&E	P1