Scale Bar (1:100)

0m 5m 10m



Propose Front Elevation (Scale 1:100)

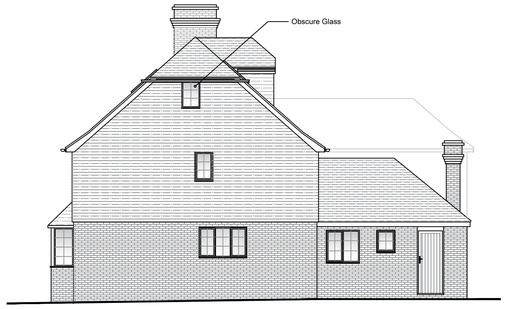

Propose Elevation A - A (Scale 1:100)



Propose Rear Elevation (Scale 1:100)

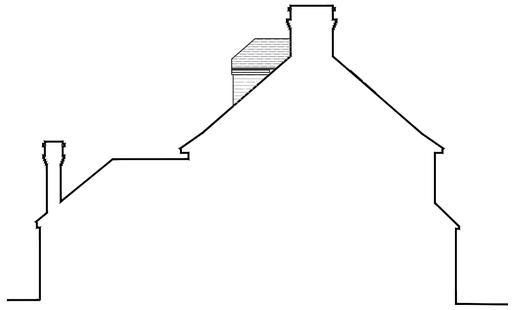

Propose Elevation A - A (Scale 1:100)

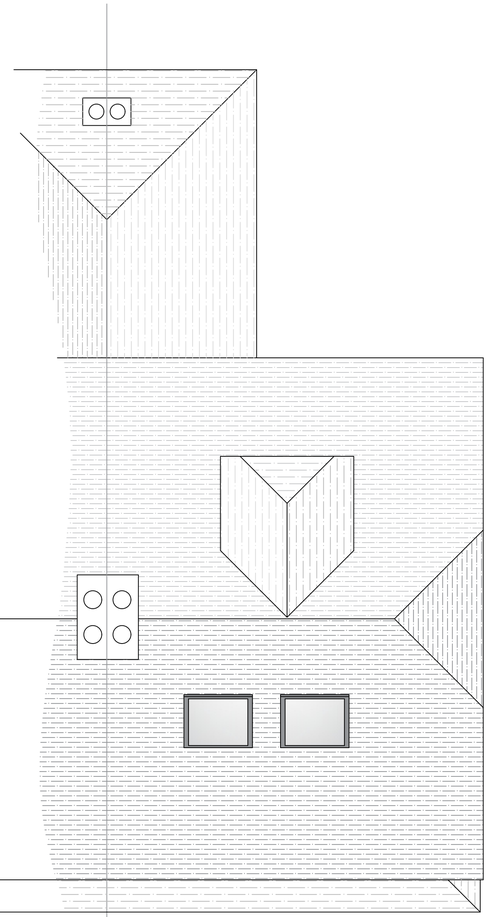

Proposed Roof Plan (Scale 1:50)

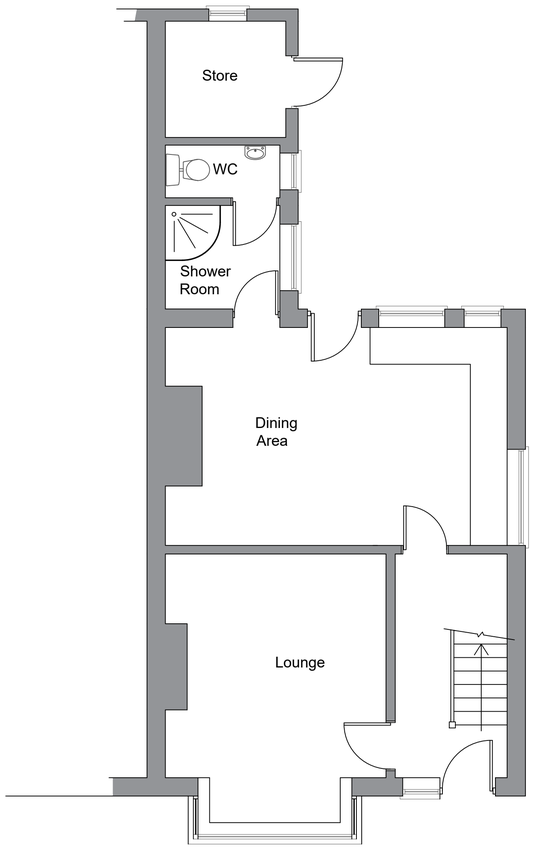

Proposed Ground Floor Layout (Scale 1:100)

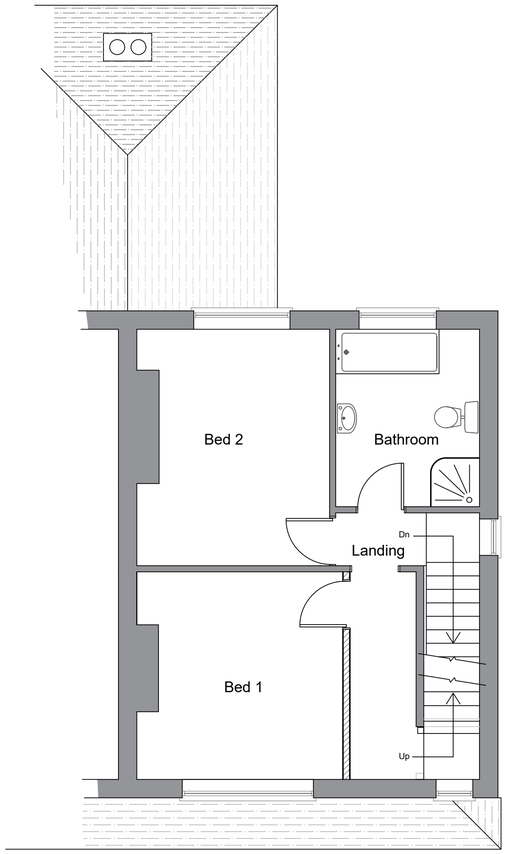

Proposed First Floor Layout (Scale 1:100)

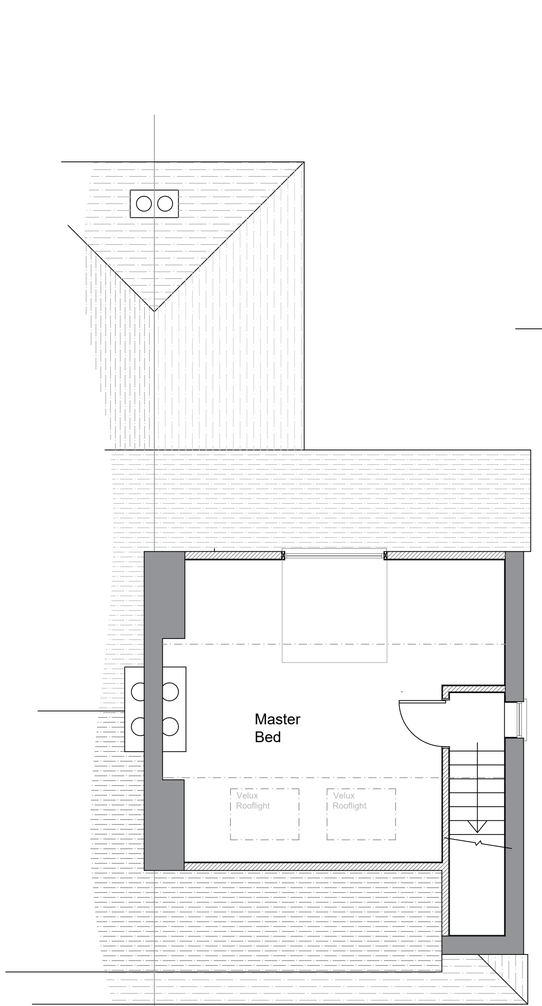

Proposed Second Floor Layout (Scale 1:100)

Notes:

i) Materials to match those of the existing dwelling.

ii) The projection of the rooflights will not exceed 150mm from the roof slope.

iii) Hip to gable and dorma calculations

Hip to gable = 18.67m³

Dorma = 3.21m³

Total volume created beyond roof slope 21.88m³

revisions		
A	Jan 26	Site window confimed to be obscure

DOWNSVIEW ASSOCIATES
Chartered Surveyors

Little Acorns, Hampers Lane, Storrington, West Sussex, RH20 3HZ
Tel 01903 745367 Mob 7525 844965
Email mail@downsview-surveyors.co.uk

RICS

address
10 Haven Road
Bucks Green
West Sussex
RH12 3JH

project
Proposed loft conversion

title
Proposed layouts and elevations

scale:	date:	revision:
As noted @ A1	October 2025	A

drawing number
2025.478a.02