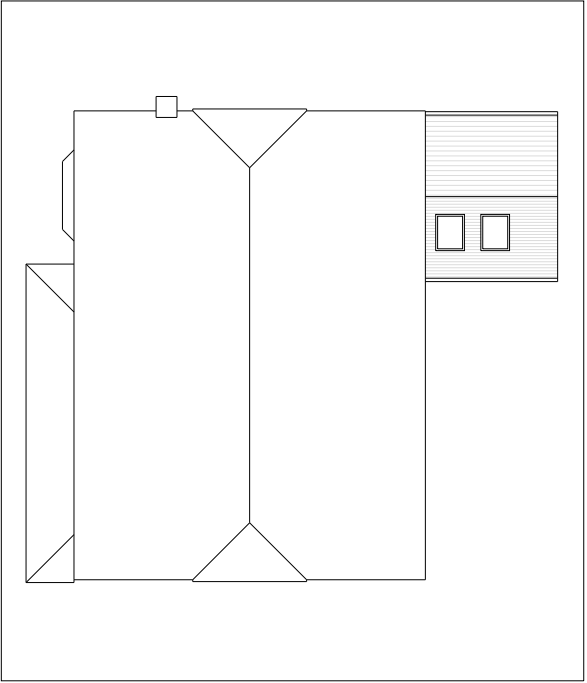
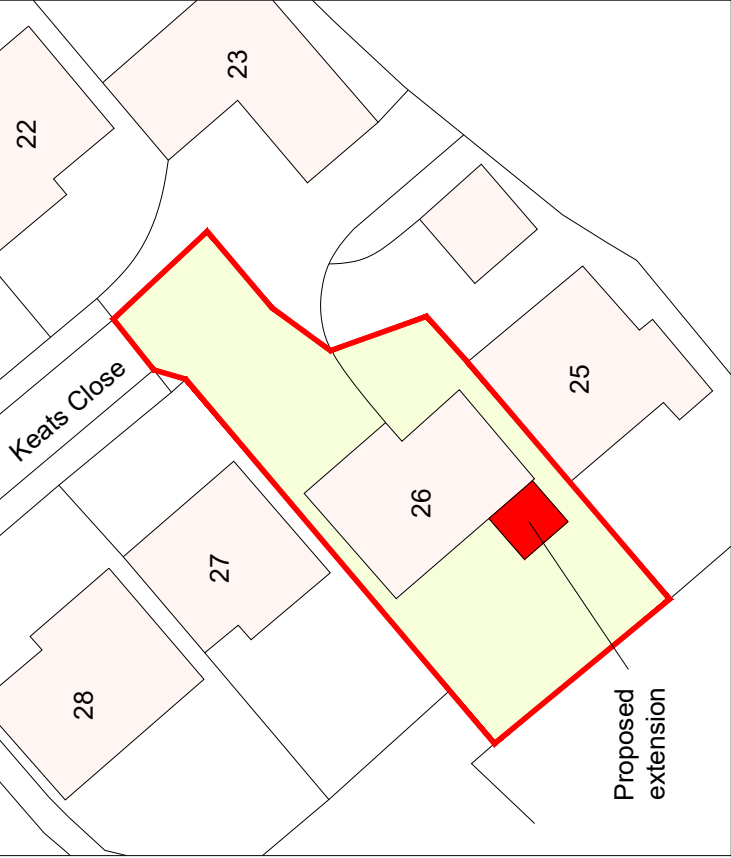
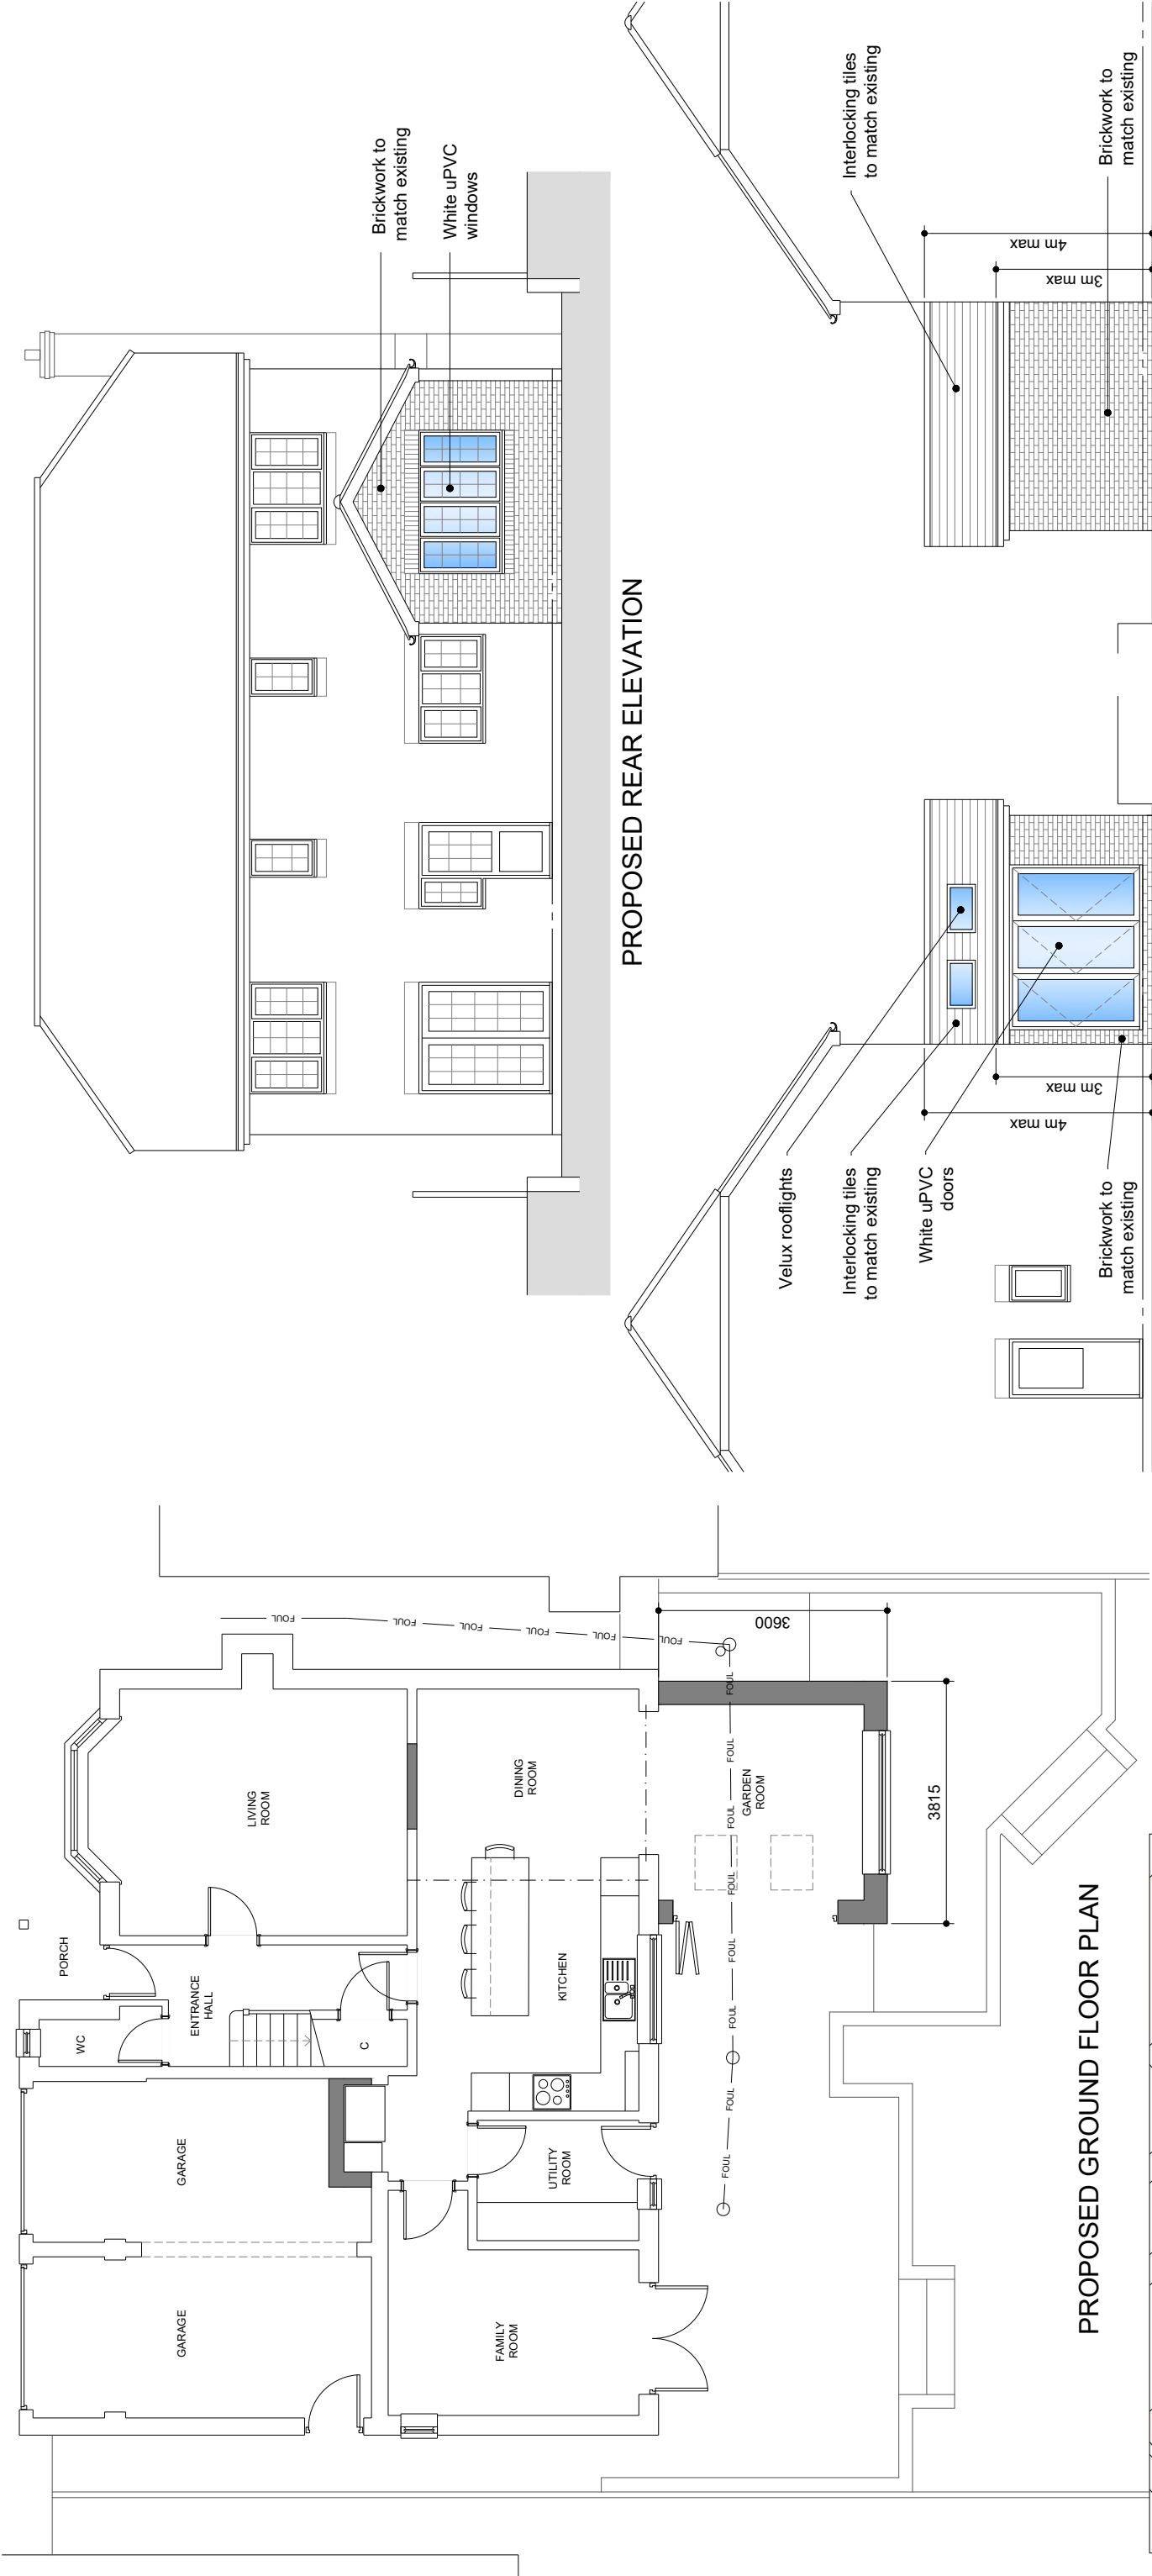


mark alford design
architecture

Heatherlands Bracken Lane Storrington West Sussex RH20 3HS
T: 01903 740033 E: office@markalforddesign.com

drawn by: MSA date: JAN '26 scale: 1:100/1:200/1:500 @ A3

issue status: FOR LAWFULNESS CERTIFICATE (proposed use)

drawing number: **25585 / PD101** revision:

client: MR AND MRS CASTLE

project title: 26 KEATS CLOSE, HORSHAM
PROPOSED GARDEN ROOM

drawing title: PROPOSED PLANS AND ELEVATIONS

This drawing may not be used or reproduced without written consent. Copyright reserved
No dimensions to be scaled from this drawing except for Planning purposes.