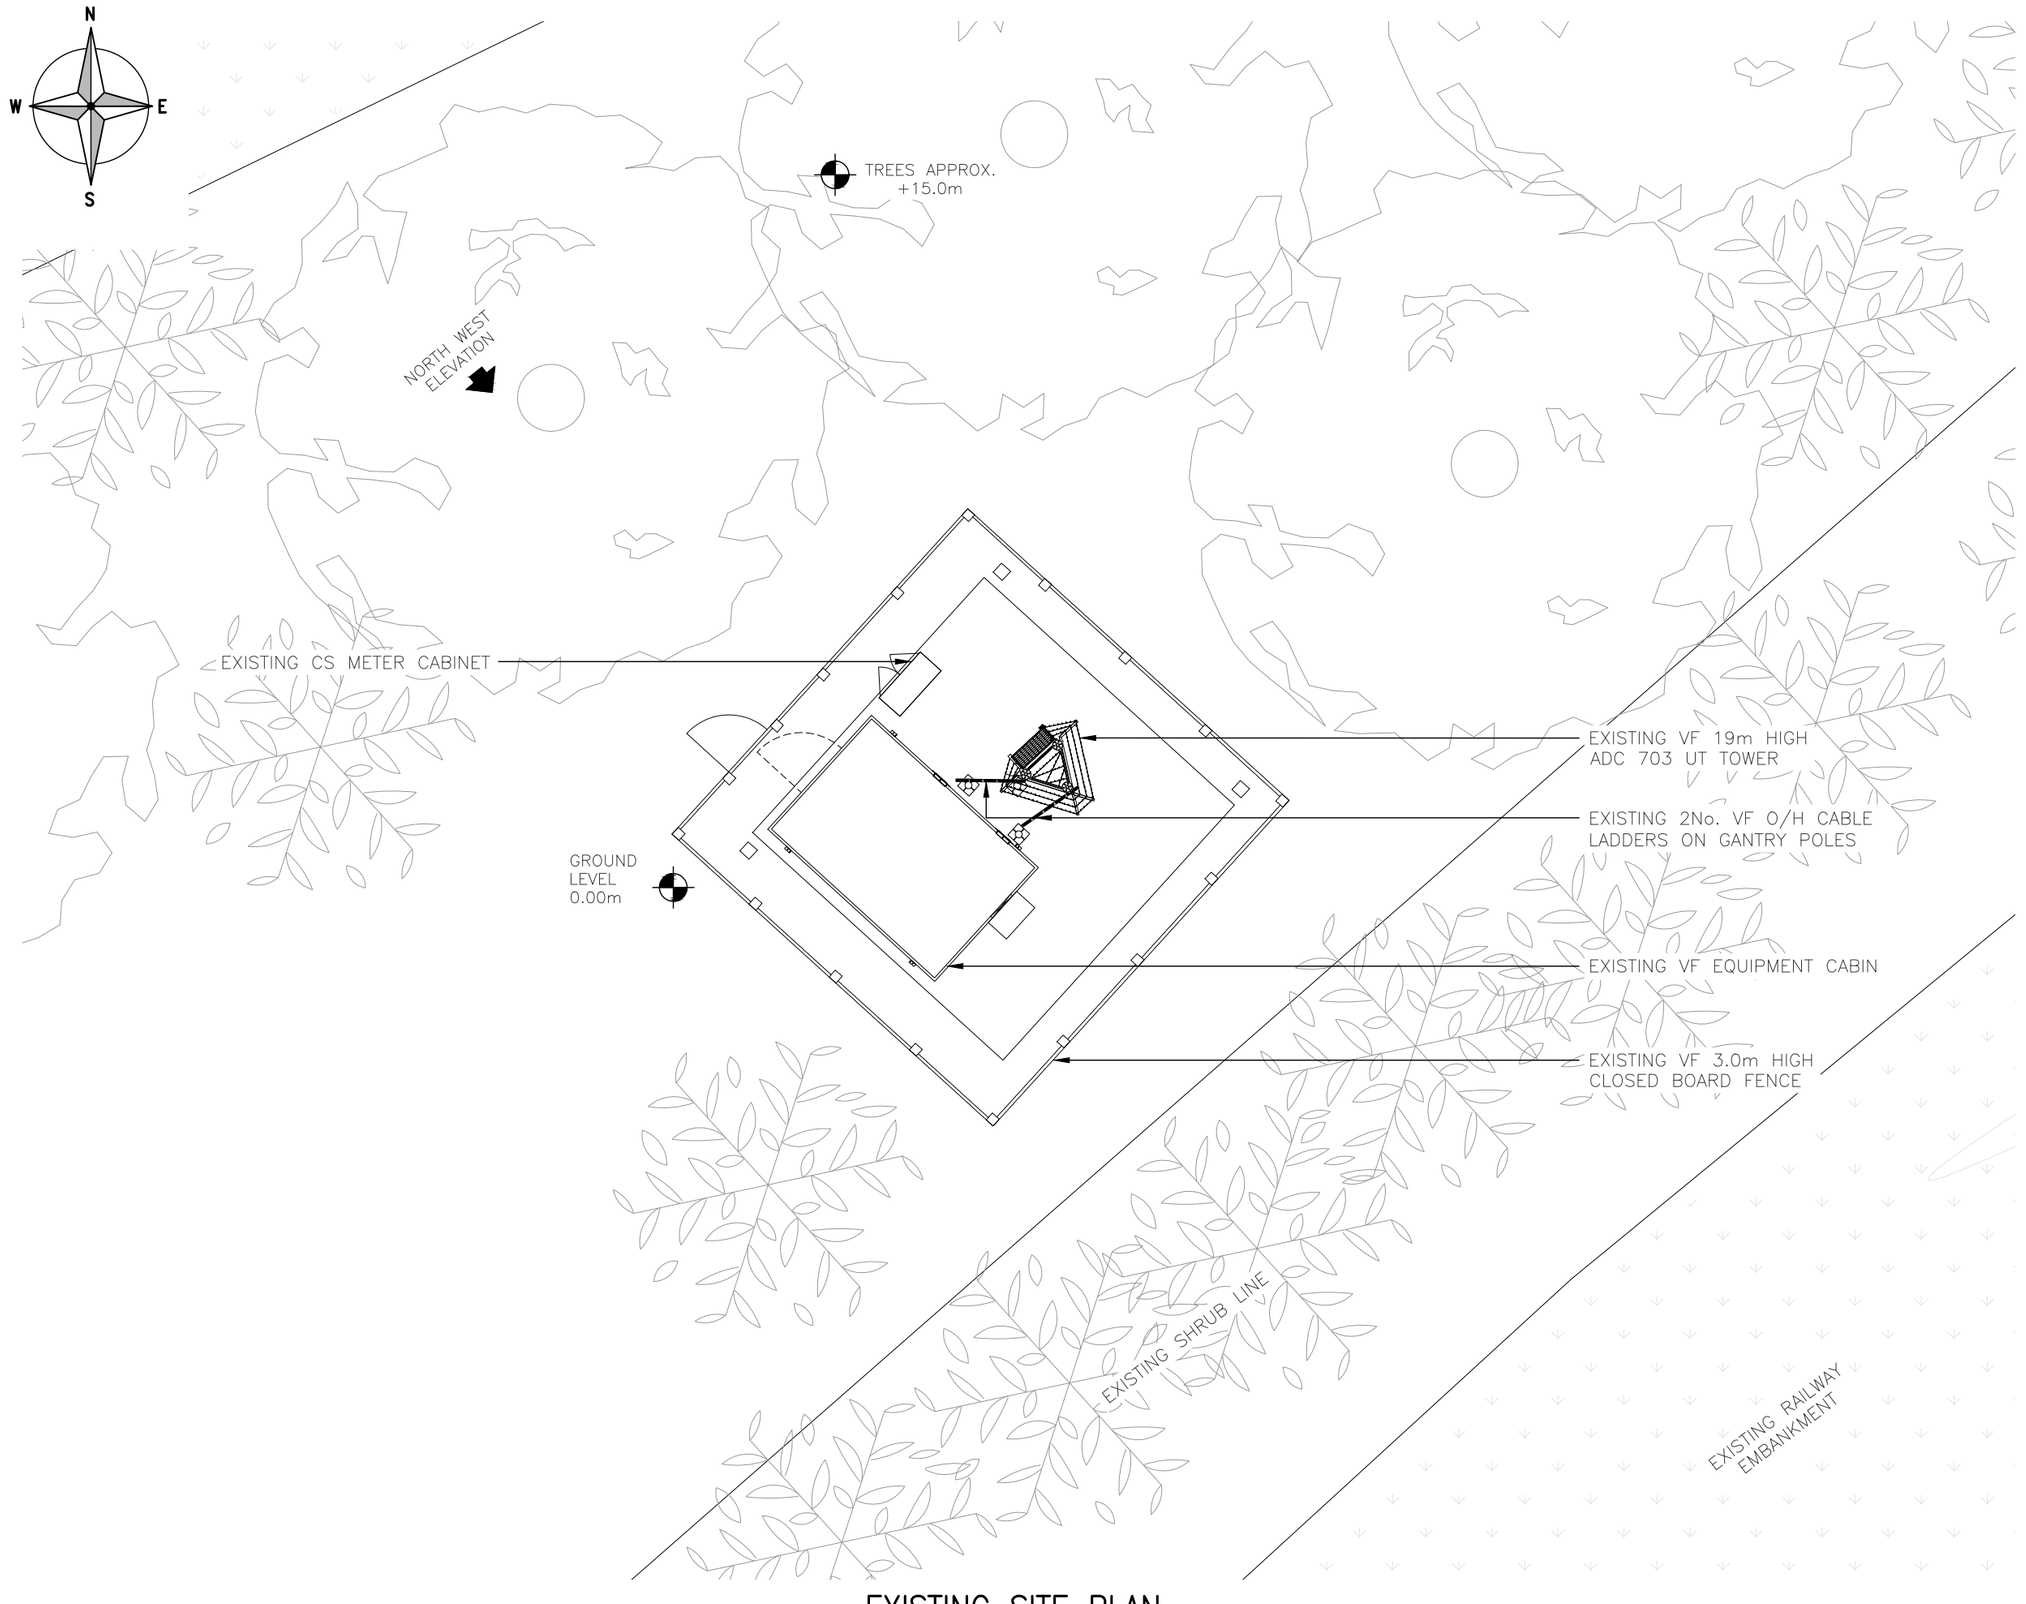

EXISTING SITE PLAN
(1:100)

0 1 2 3 4 5m
1:100

ALL DIMENSIONS ARE IN mm UNLESS NOTED OTHERWISE

N.G.R | E: 504427 | N: 118829

NOTES:

REV	MODIFICATION	BY	CH	DATE
1A	ISSUED FOR PLANNING	ALC	WD	27.02.25

circet UK
Unit 27F-G, Hartlebury Trading Estate, Crown Lane, Hartlebury, Worcestershire, DY10 4JD

cornerstone

Cell Name	Opt.
LAND OFF COOMBELANDS LANE	–

Cell ID No

CSID	✓ VF	– N/A
12318122	4645_20	–
Project No.	– N/A	– N/A
–	–	–

Site Address / Contact Details

COOMBELANDS LANE
PULBOROUGH
WEST SUSSEX
RH20 1AY

Drawing Title: EXISTING SITE PLAN

Purpose of issue:	Dwg Rev:
PLANNING	1A

Drawing Number: 200

Surveyed By:	Original Sheet Size:	Pack Issue:
UK AIRCOMMS	A3	1A

Drawn:	Date:	Checked:	Date:
ALC	27.02.25	WD	27.02.25