40 Roman Way, Billingshurst, RH14 9QW

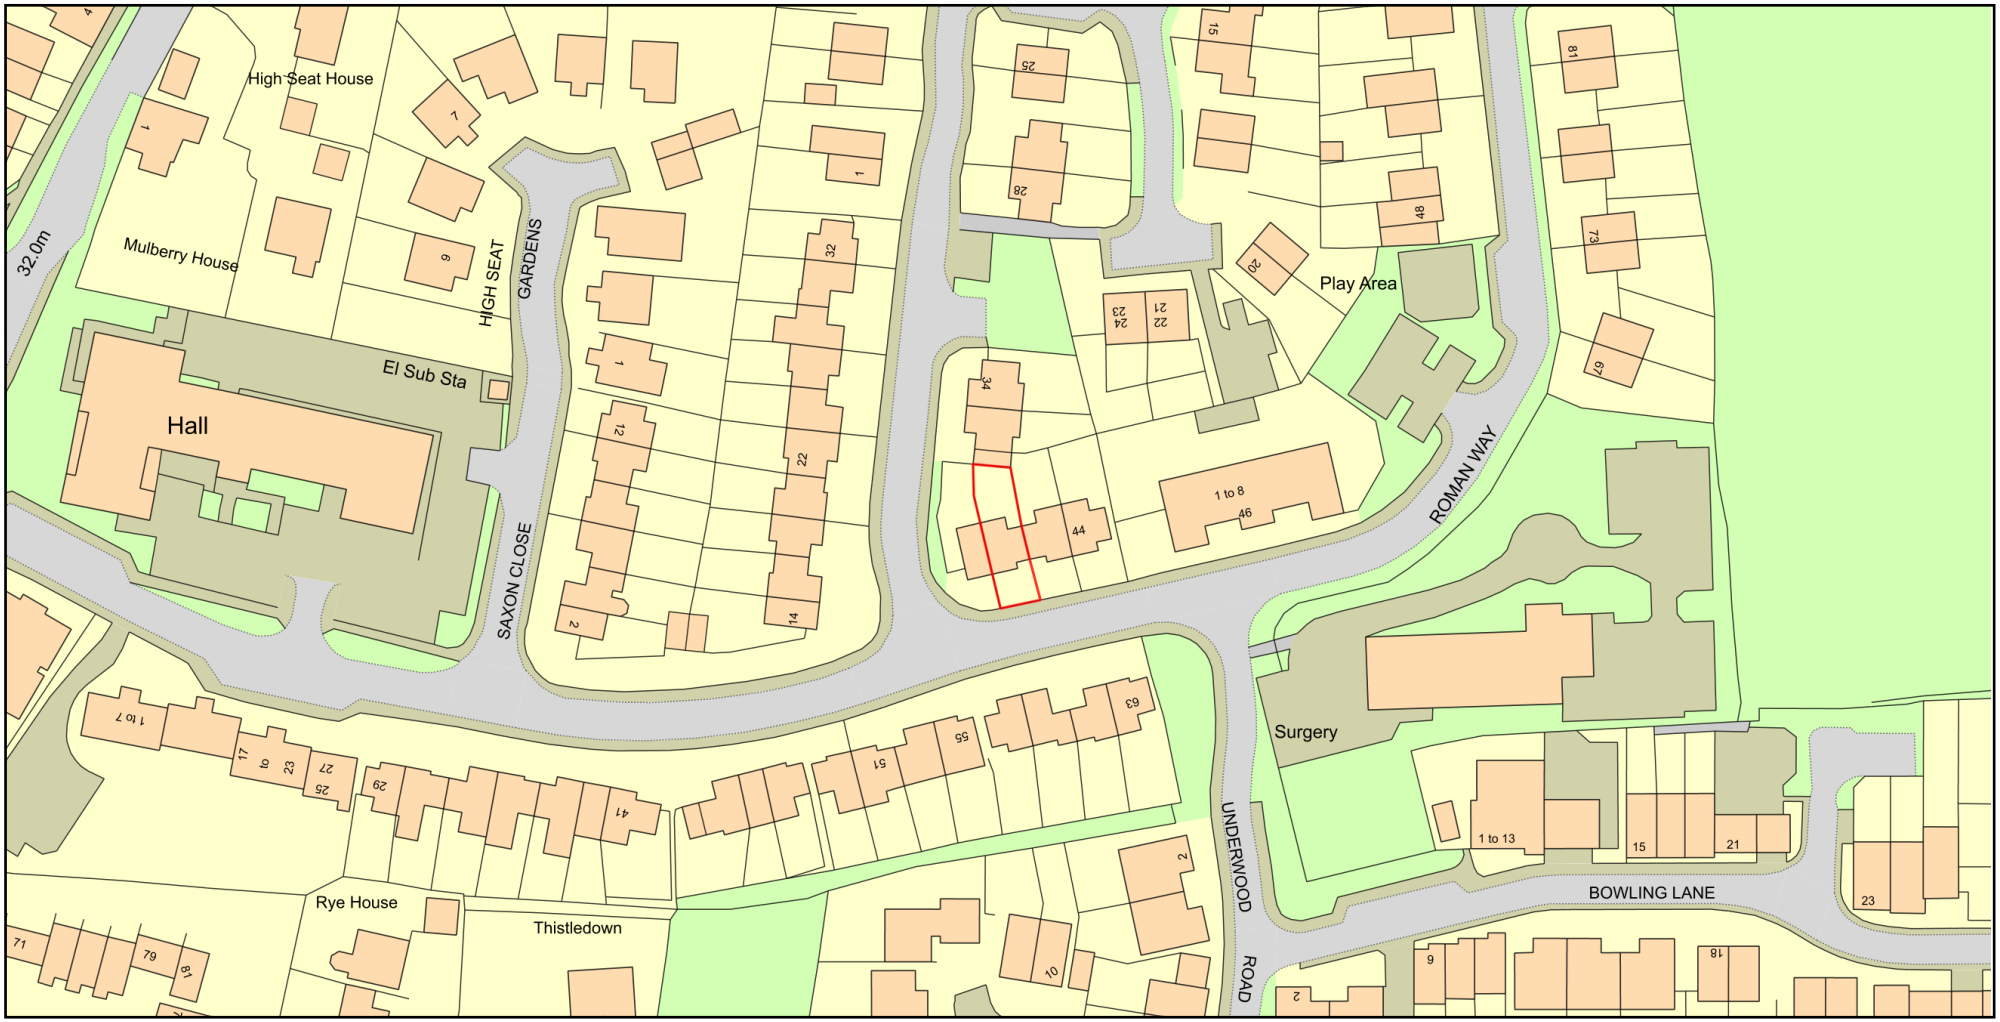

ReQuestaPlan

Plan Produced for: Advanced Adaptations

Date Produced: 15 Aug 2026

Plan Reference Number: TQRQM26227130008171

Scale: 1:1250 @ A4

© Crown copyright and database rights 2025 OS 100042766