Existing

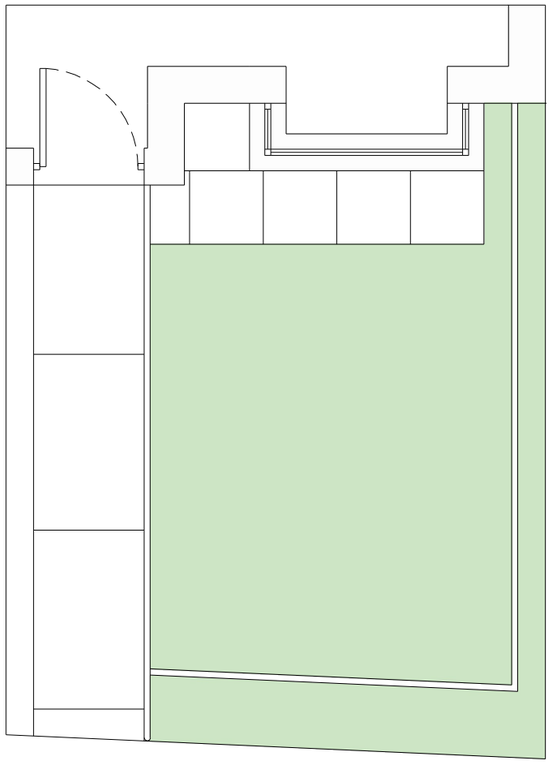

Proposed

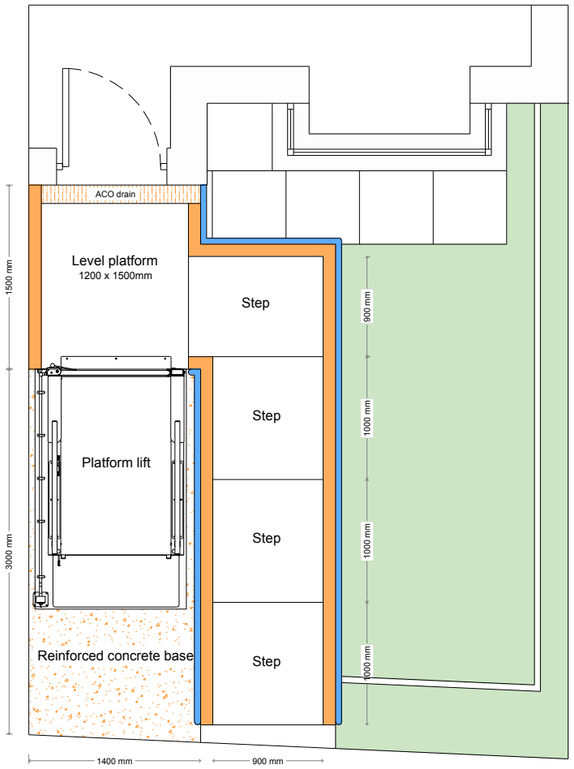

Scale 1:50
Scale in Metres
0 0.5 1 1.5 2 2.5

Notes:

1. Do not scale from this drawing, except for Planning.
2. All dimensions are in millimetres / metres unless stated otherwise.
3. Please contact Advanced Adaptations to report any errors or inaccuracies
4. Drawings must be interpreted in conjunction with the Schedule of Works

REVISIONS

#	Description	Date

Client:

Mrs Shelley Baker & Mr Ken Plummer

Property Address:

40 Roman Way
Billingshurst
RH14 9QW

Drawing Title:

Access adaptation

Scale:	Date:
1:50	**29-05-2026**
Drawn By: **ZK**	Ref: **040/ROM/001**

Rev:	Paper:	Direction:
-	**A3**	

Advanced Adaptations

Park View, Fontwell Avenue
CHICHESTER PO20 3RY
www.advancedadaptations.co.uk
advancedadaptations@gmail.com