


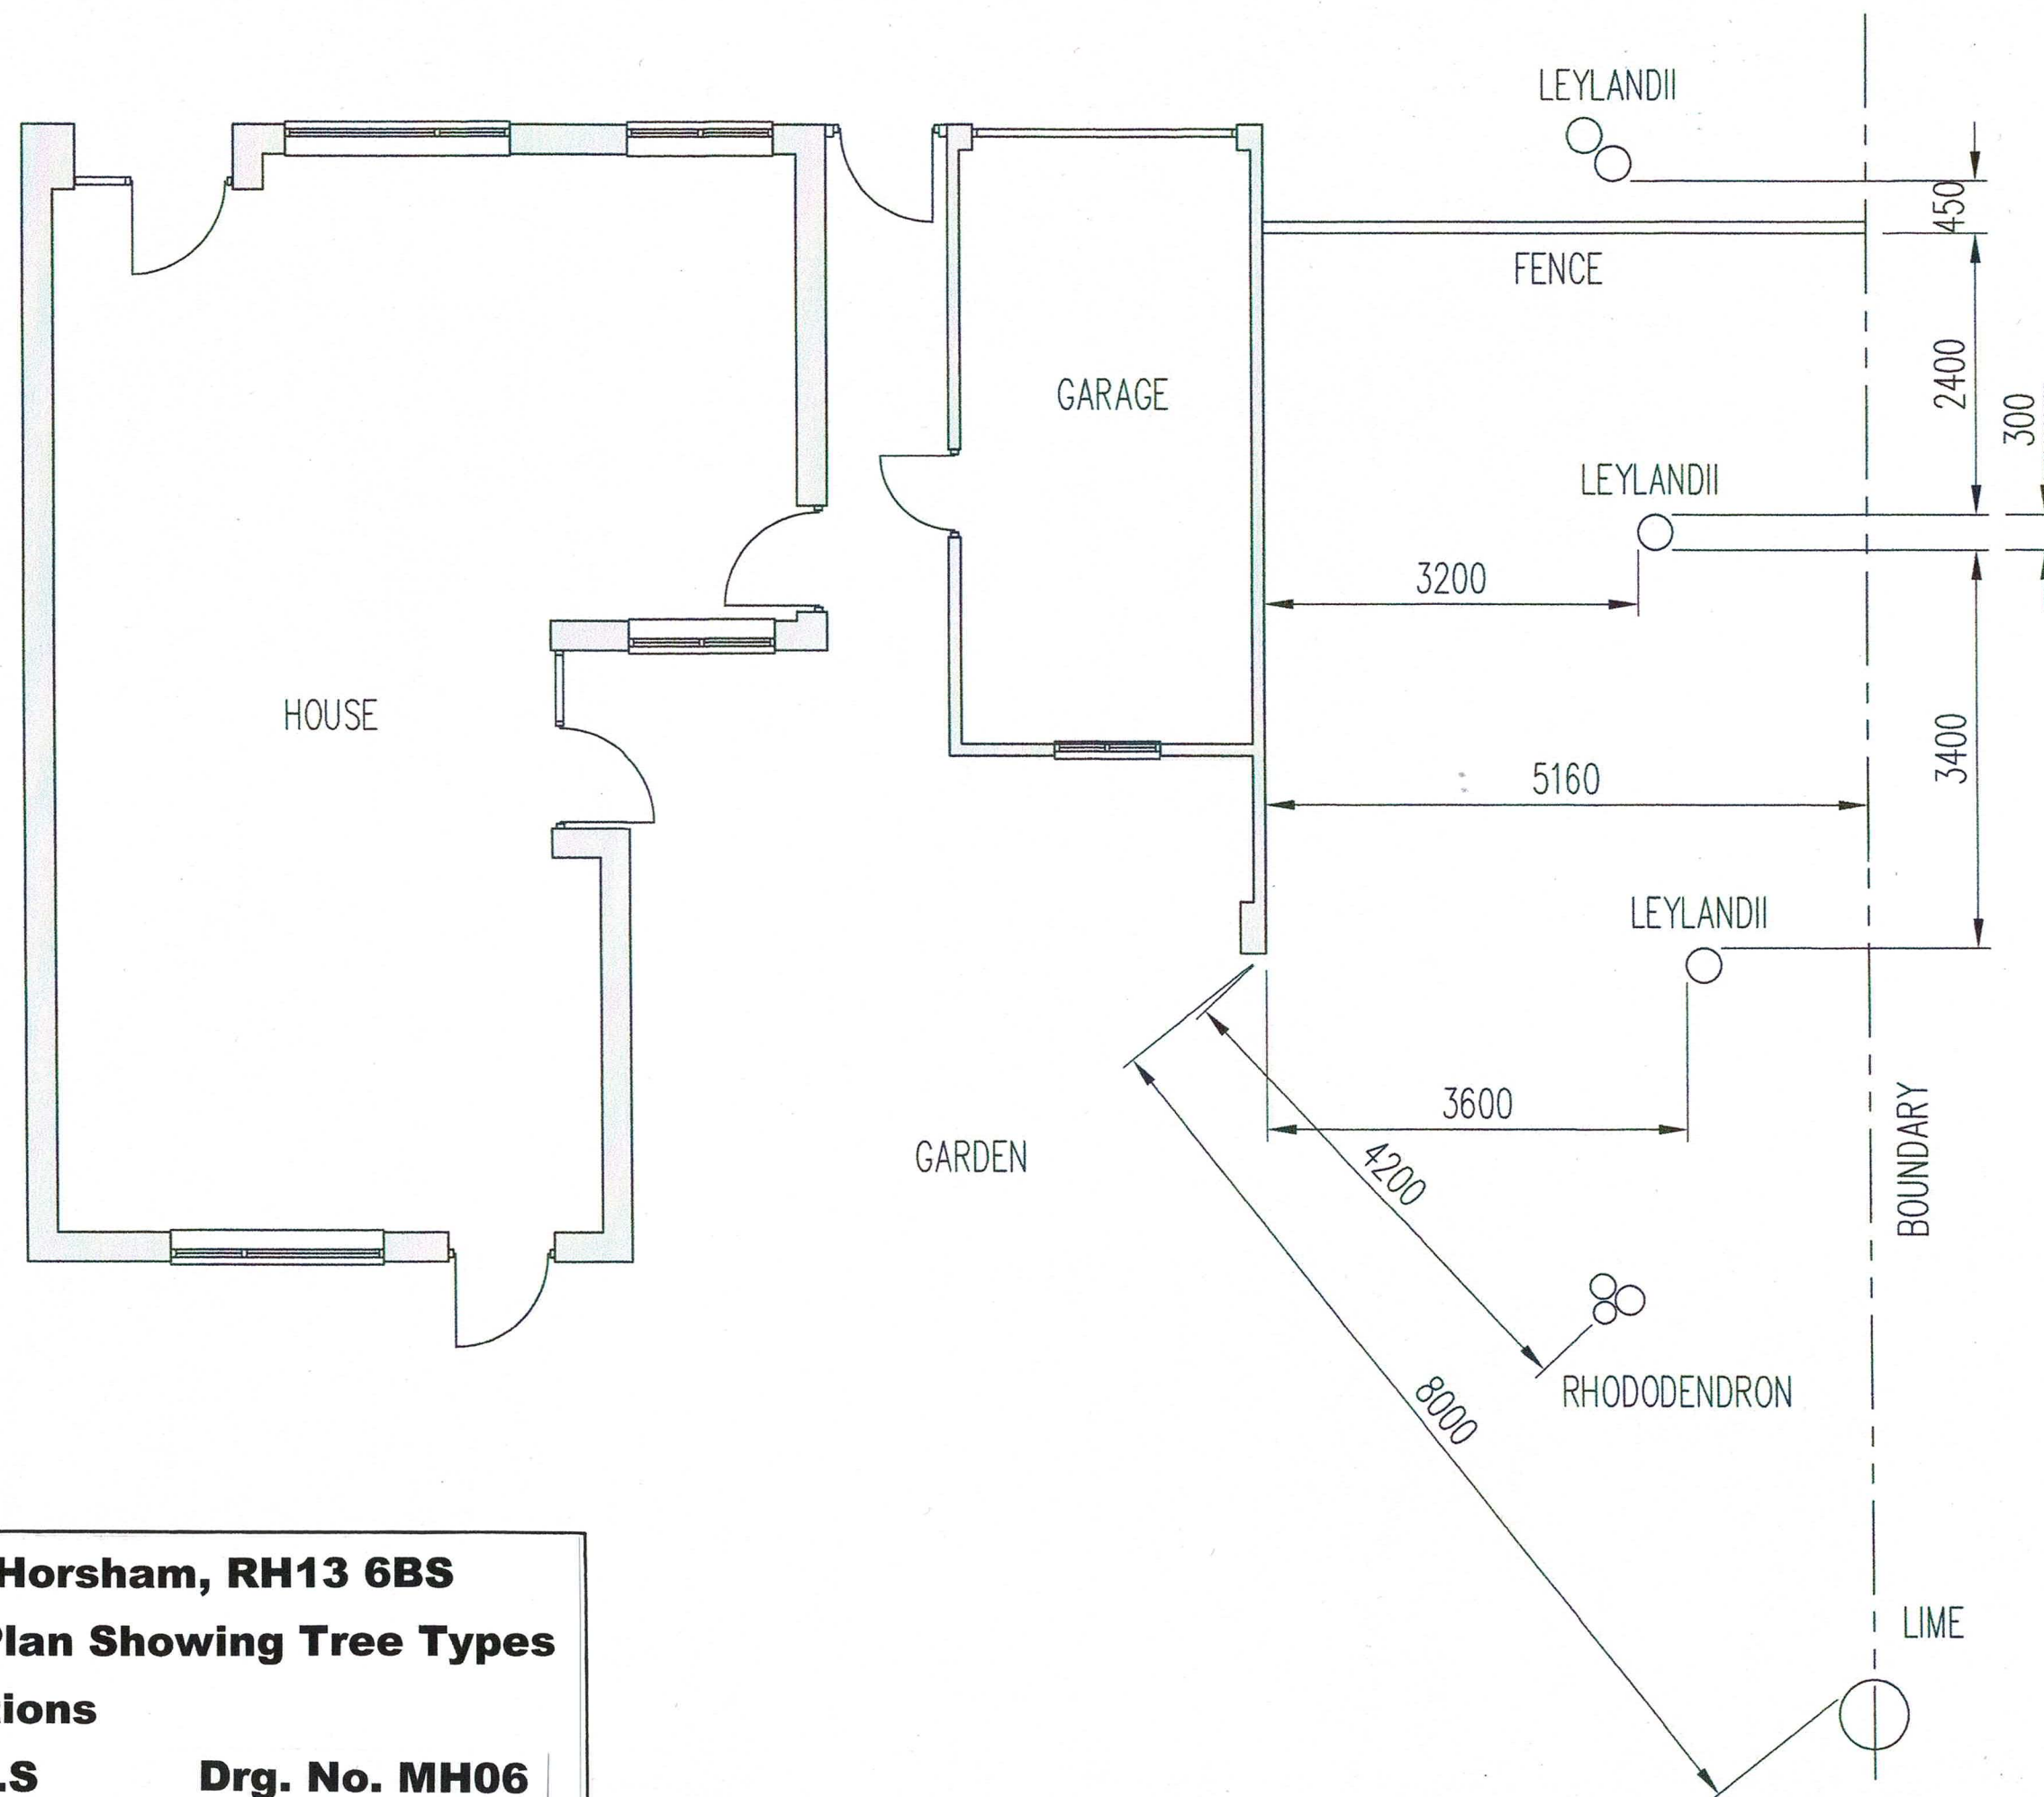

8 Millais, Horsham, RH13 6BS
Existing Plan Showing Tree Types
and Locations
Scale N.T.S **Drg. No. MH06**