



DO NOT SCALE

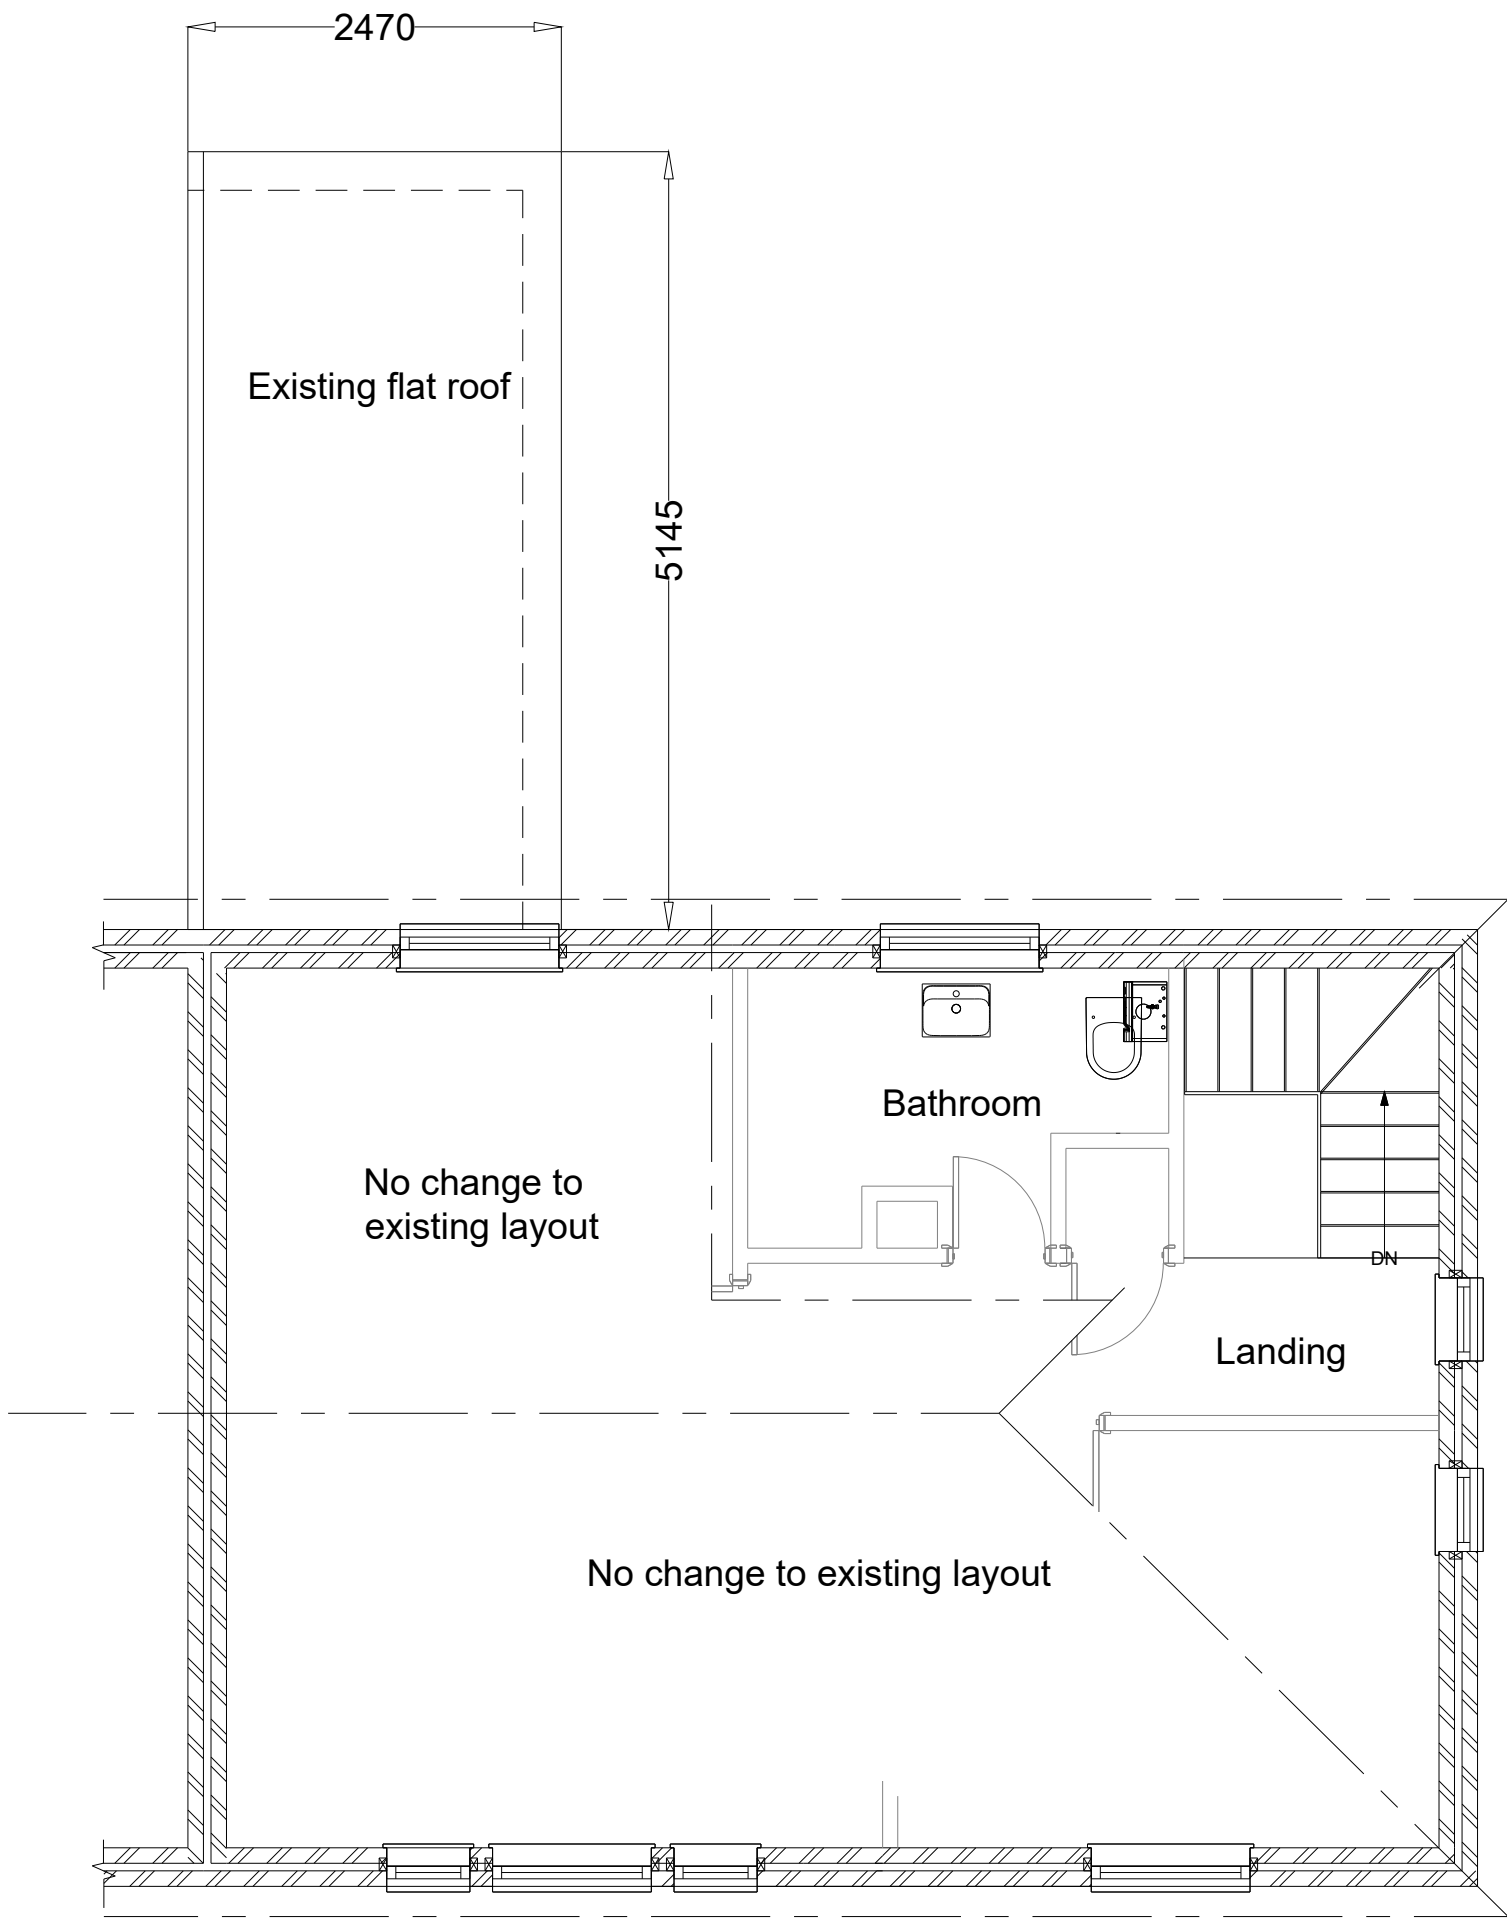

Existing First Floor Level
Scale 1:50 @ A1

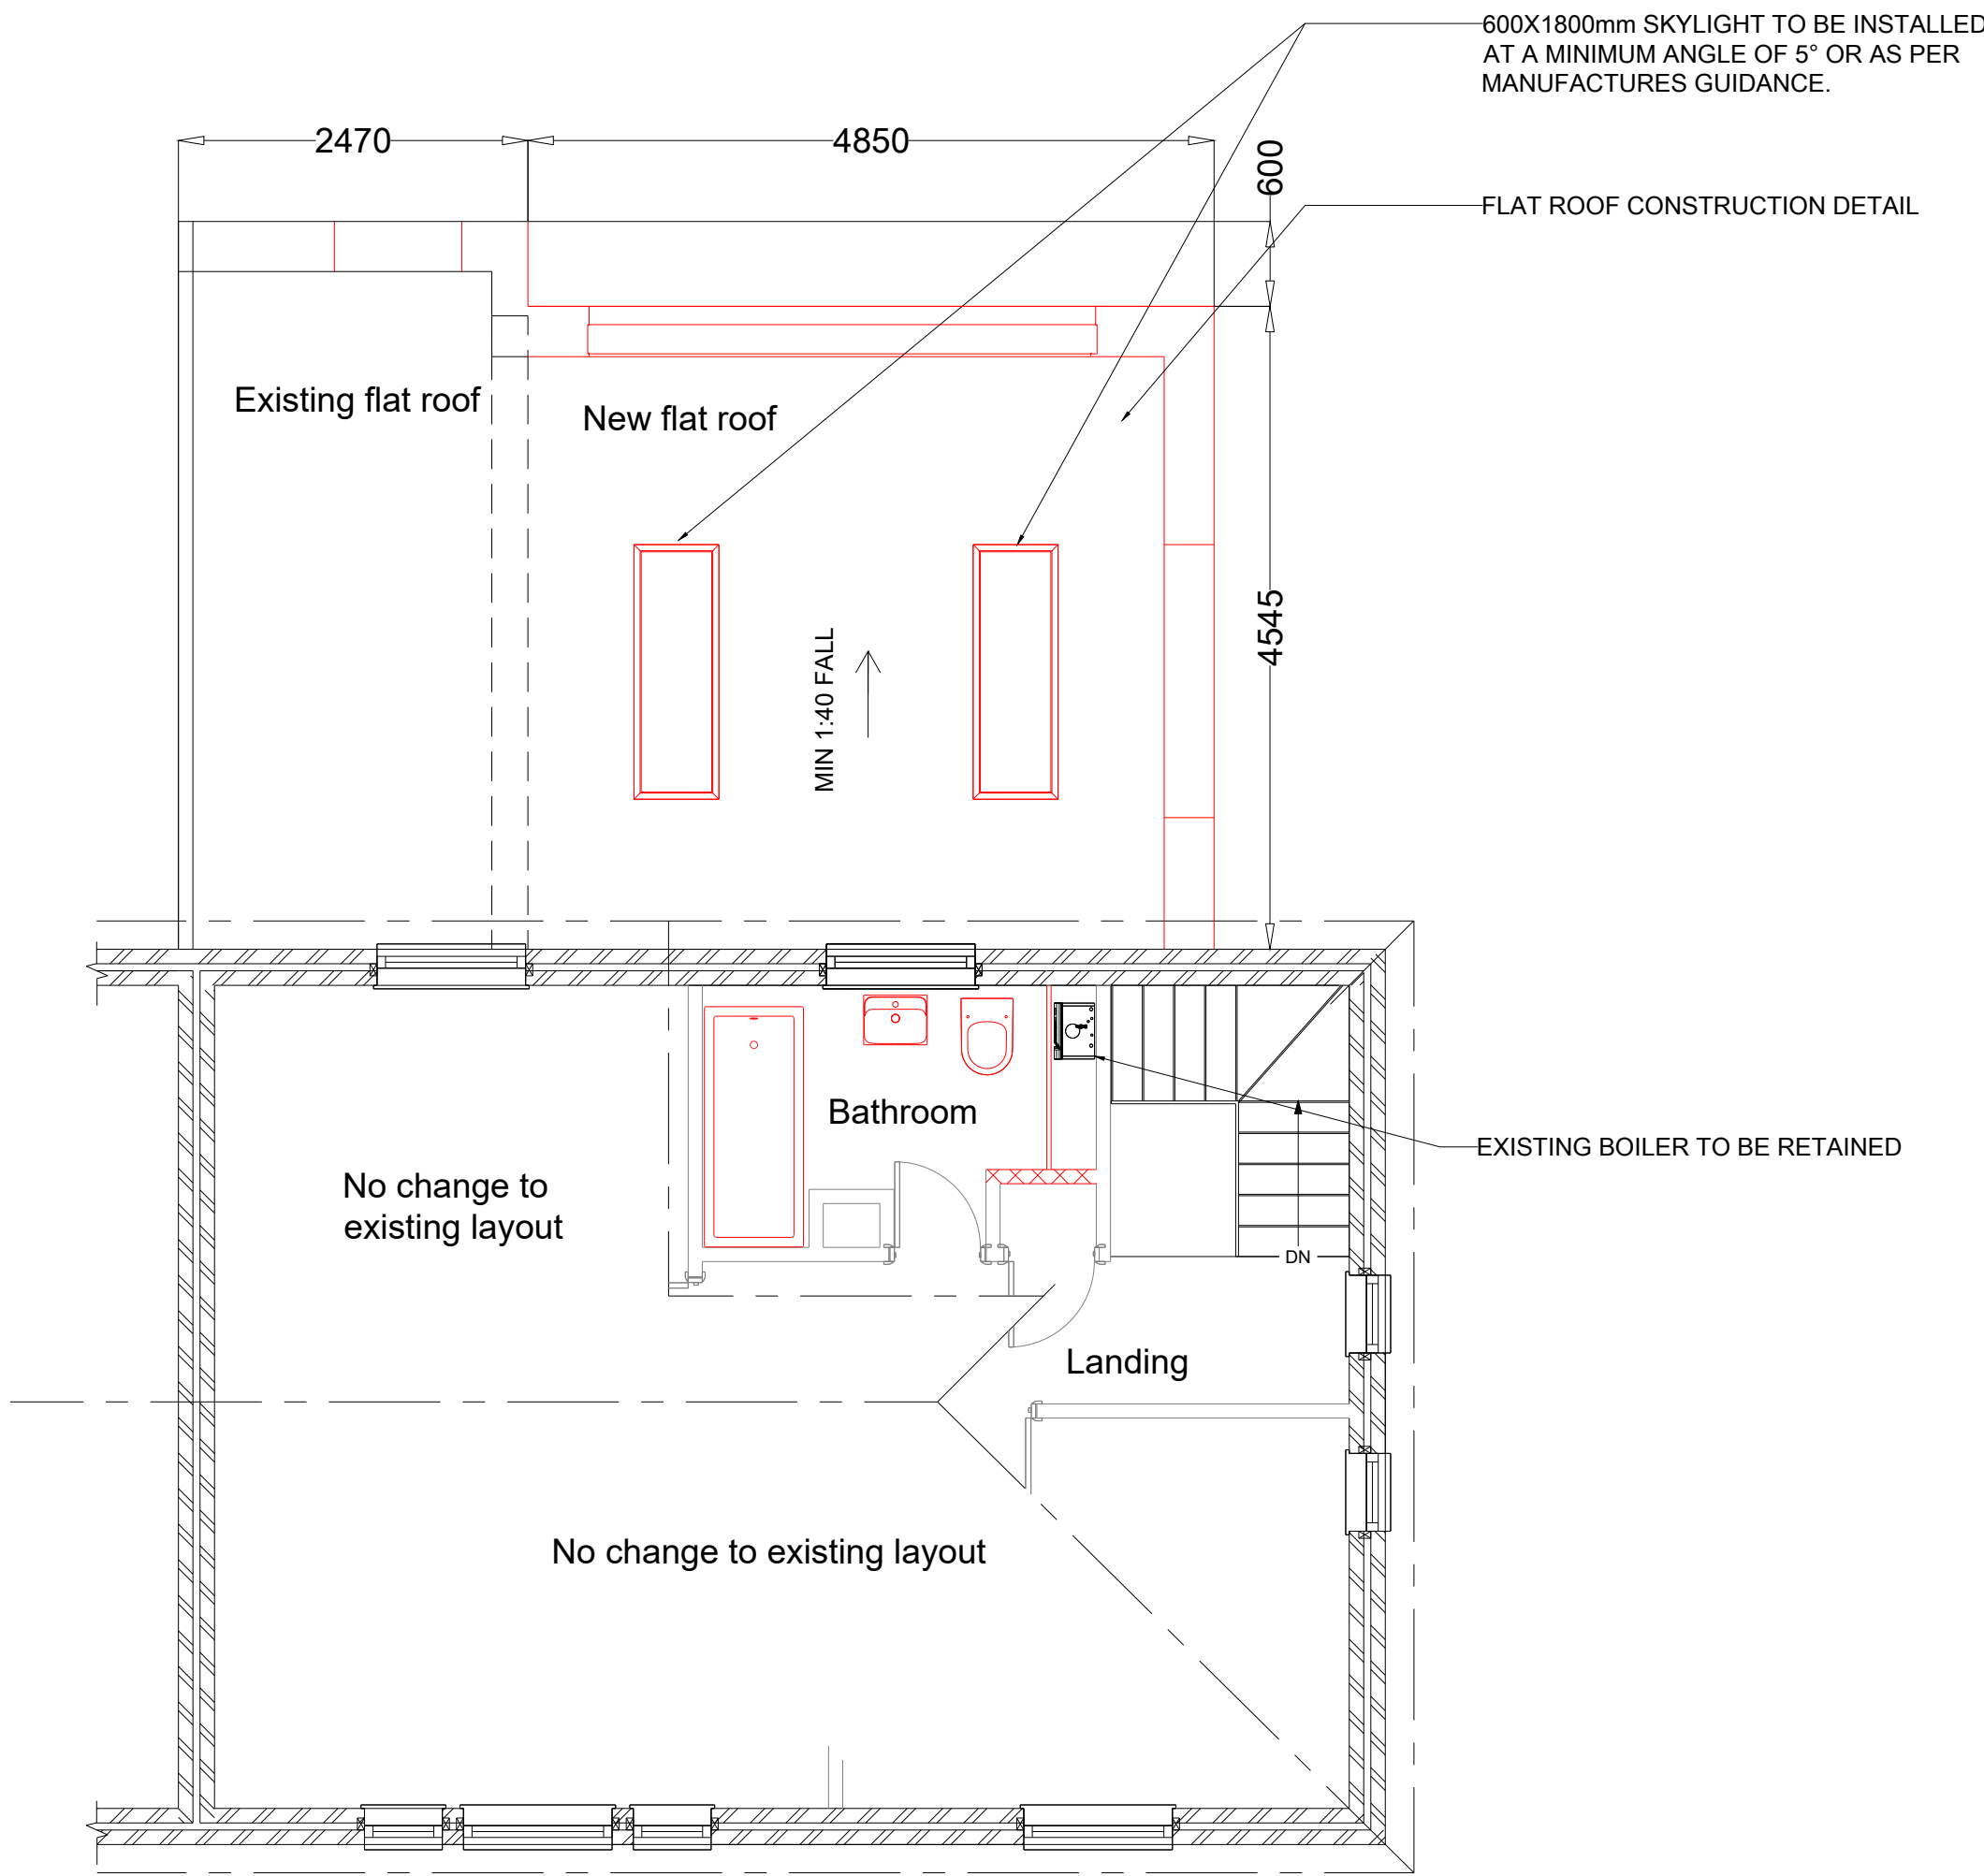

Proposed First Floor Level
Scale 1:50 @ A1

Legend
New - Red
Existing - Black



C1	10/05/26	Complete design	OS	HS	AS
Rev.	Date	Description	By	Chk'd	App'd
22 PRIORY FIELD, UPPER BEEDING, STEYNING, WEST SUSSEX BN44 3HU Tel: +44 (0)7730337221					
Project Title 22 PRIORY FIELD REAR EXTENSION					
Drawing Title EXISTING AND PROPOSED FIRST FLOOR LAYOUT					
Scale 1:50	Designed OS	Drawn OS	Checked HS	Authorised AS	
Original Size A1	Date 10/05/2026	Date 03/05/2026	Date 10/05/2026	Date 10/05/2026	
Drawing Number SAYE-00-ZZ-M2-ZZ-011002					Revision C1