

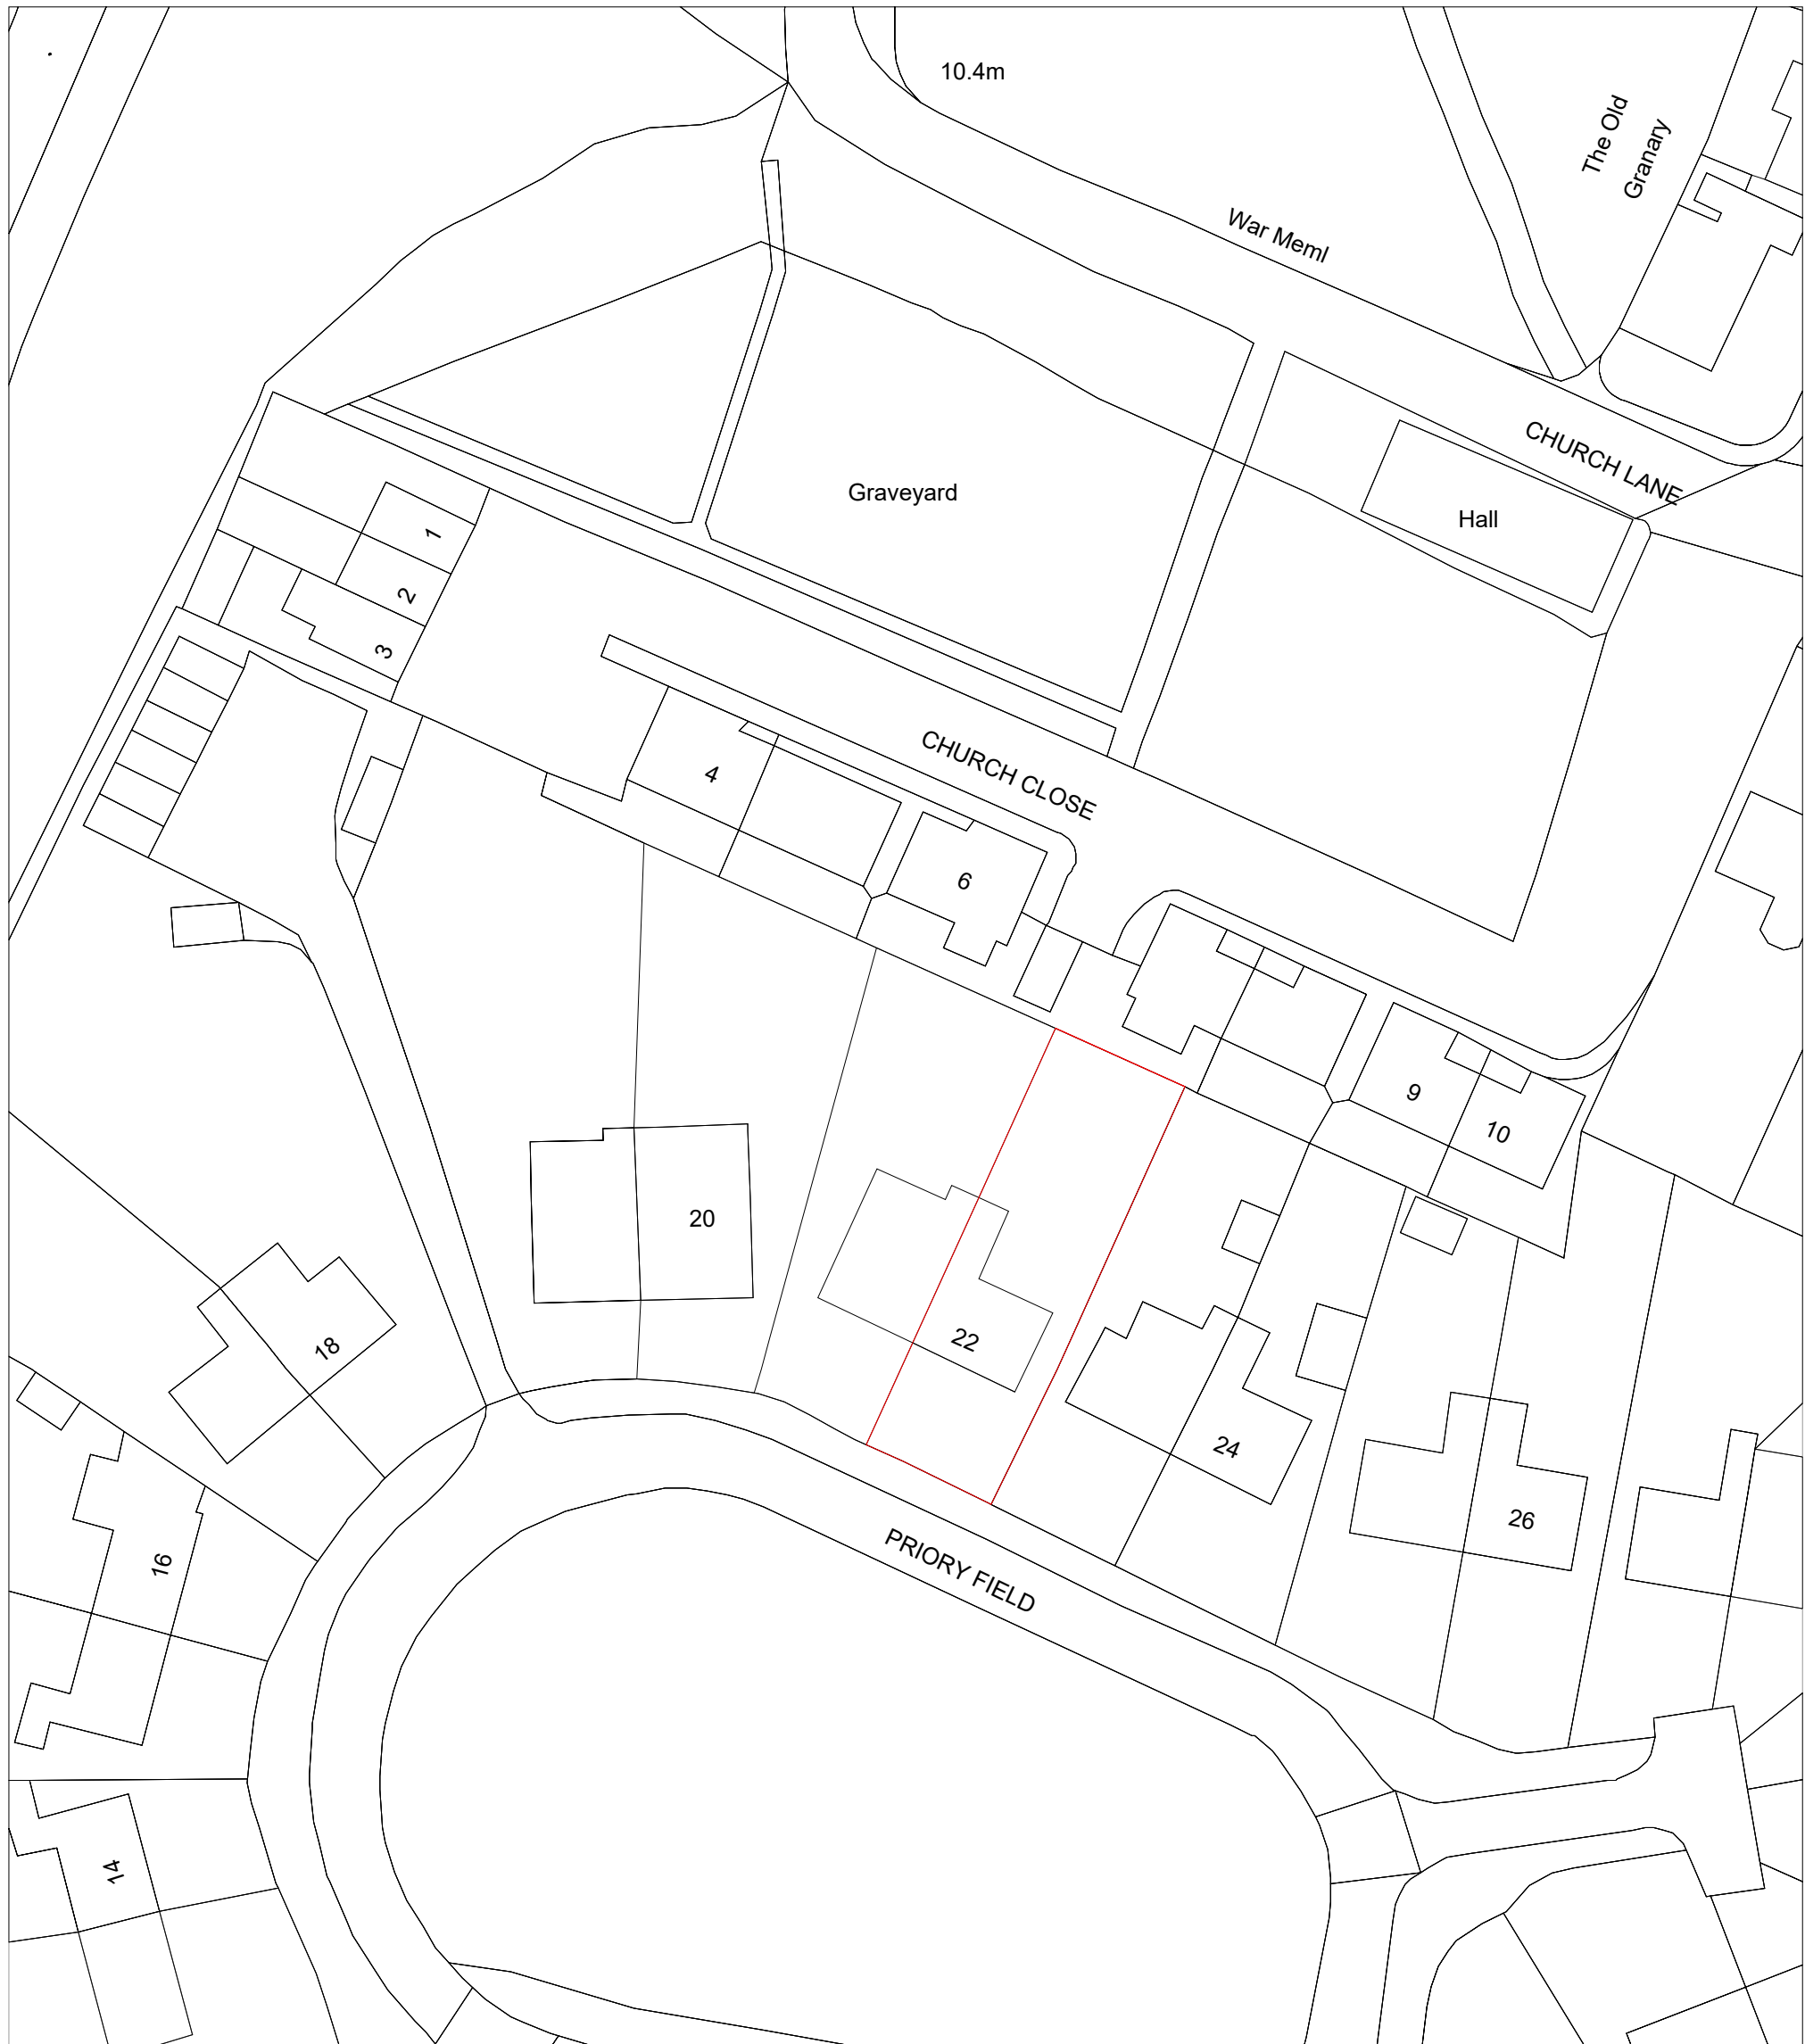


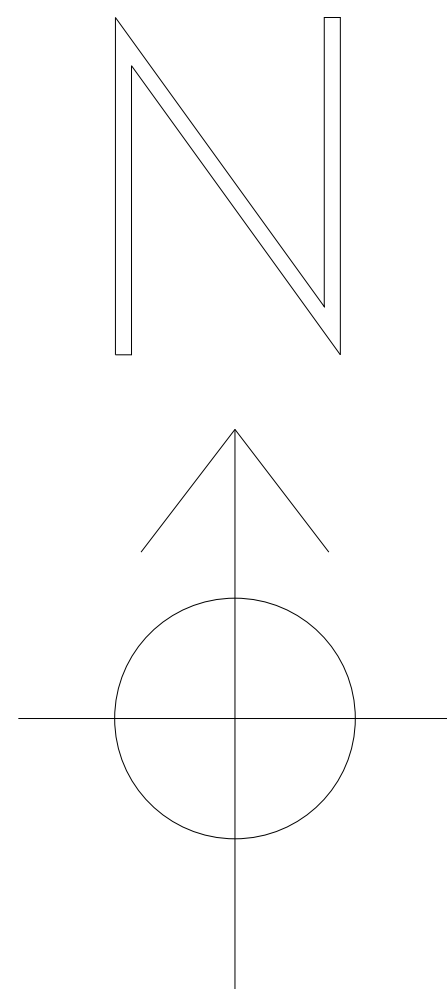

1
A000
EXISTING LOCATION PLAN
1 : 500@A1

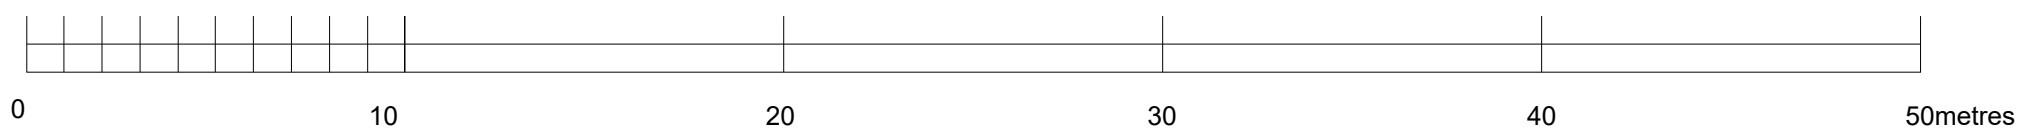

1
A000
PROPOSED LOCATION PLAN
1 : 200@A1

C1	10/05/26	Final Design		OS	HS
Rev.	Date	Description	By	Chk'd	App'd
22 PRIORY FIELD, UPPER BEEDING, STEYNING, WEST SUSSEX BN44 3HU Tel: +44 (0)7730337221					
Project Title 22 PRIORY FIELD REAR EXTENTION					
Drawing Title SITE LOCATION					
Scale	NTS	Designed OS	Drawn OS	Checked HS	Authorised AS
Original Size A1	Date 10/05/2026	Date 10/05/2026	Date 10/05/2026	Date 10/05/2026	Date 10/05/2026
Drawing Number SAYE-00-ZZ-M2-ZZ-020001					Revision C1