


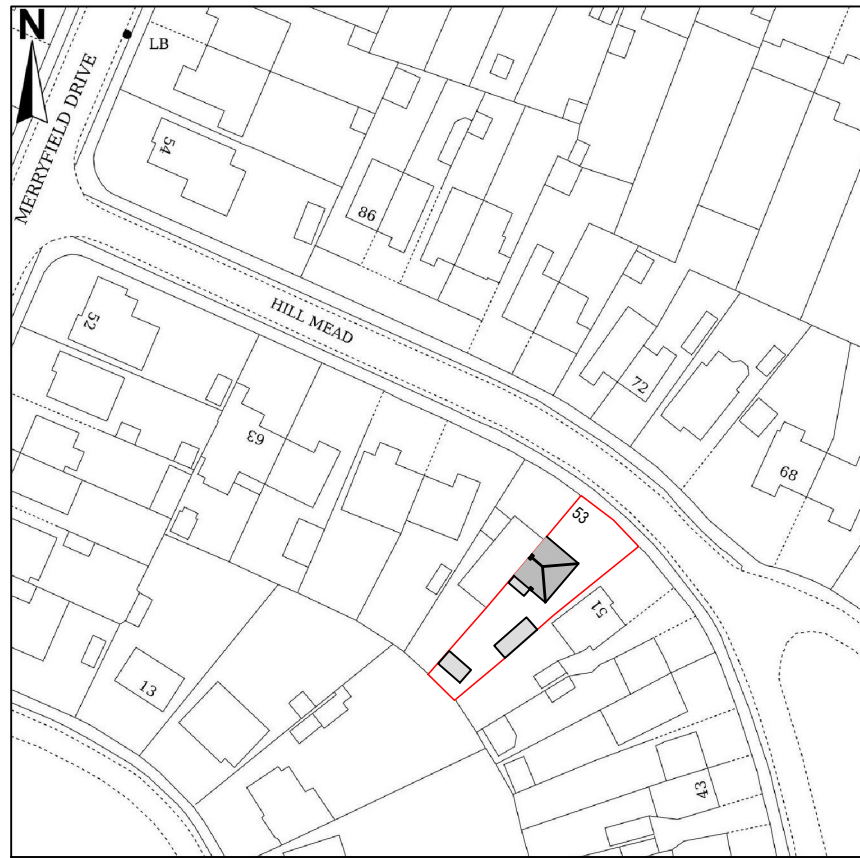
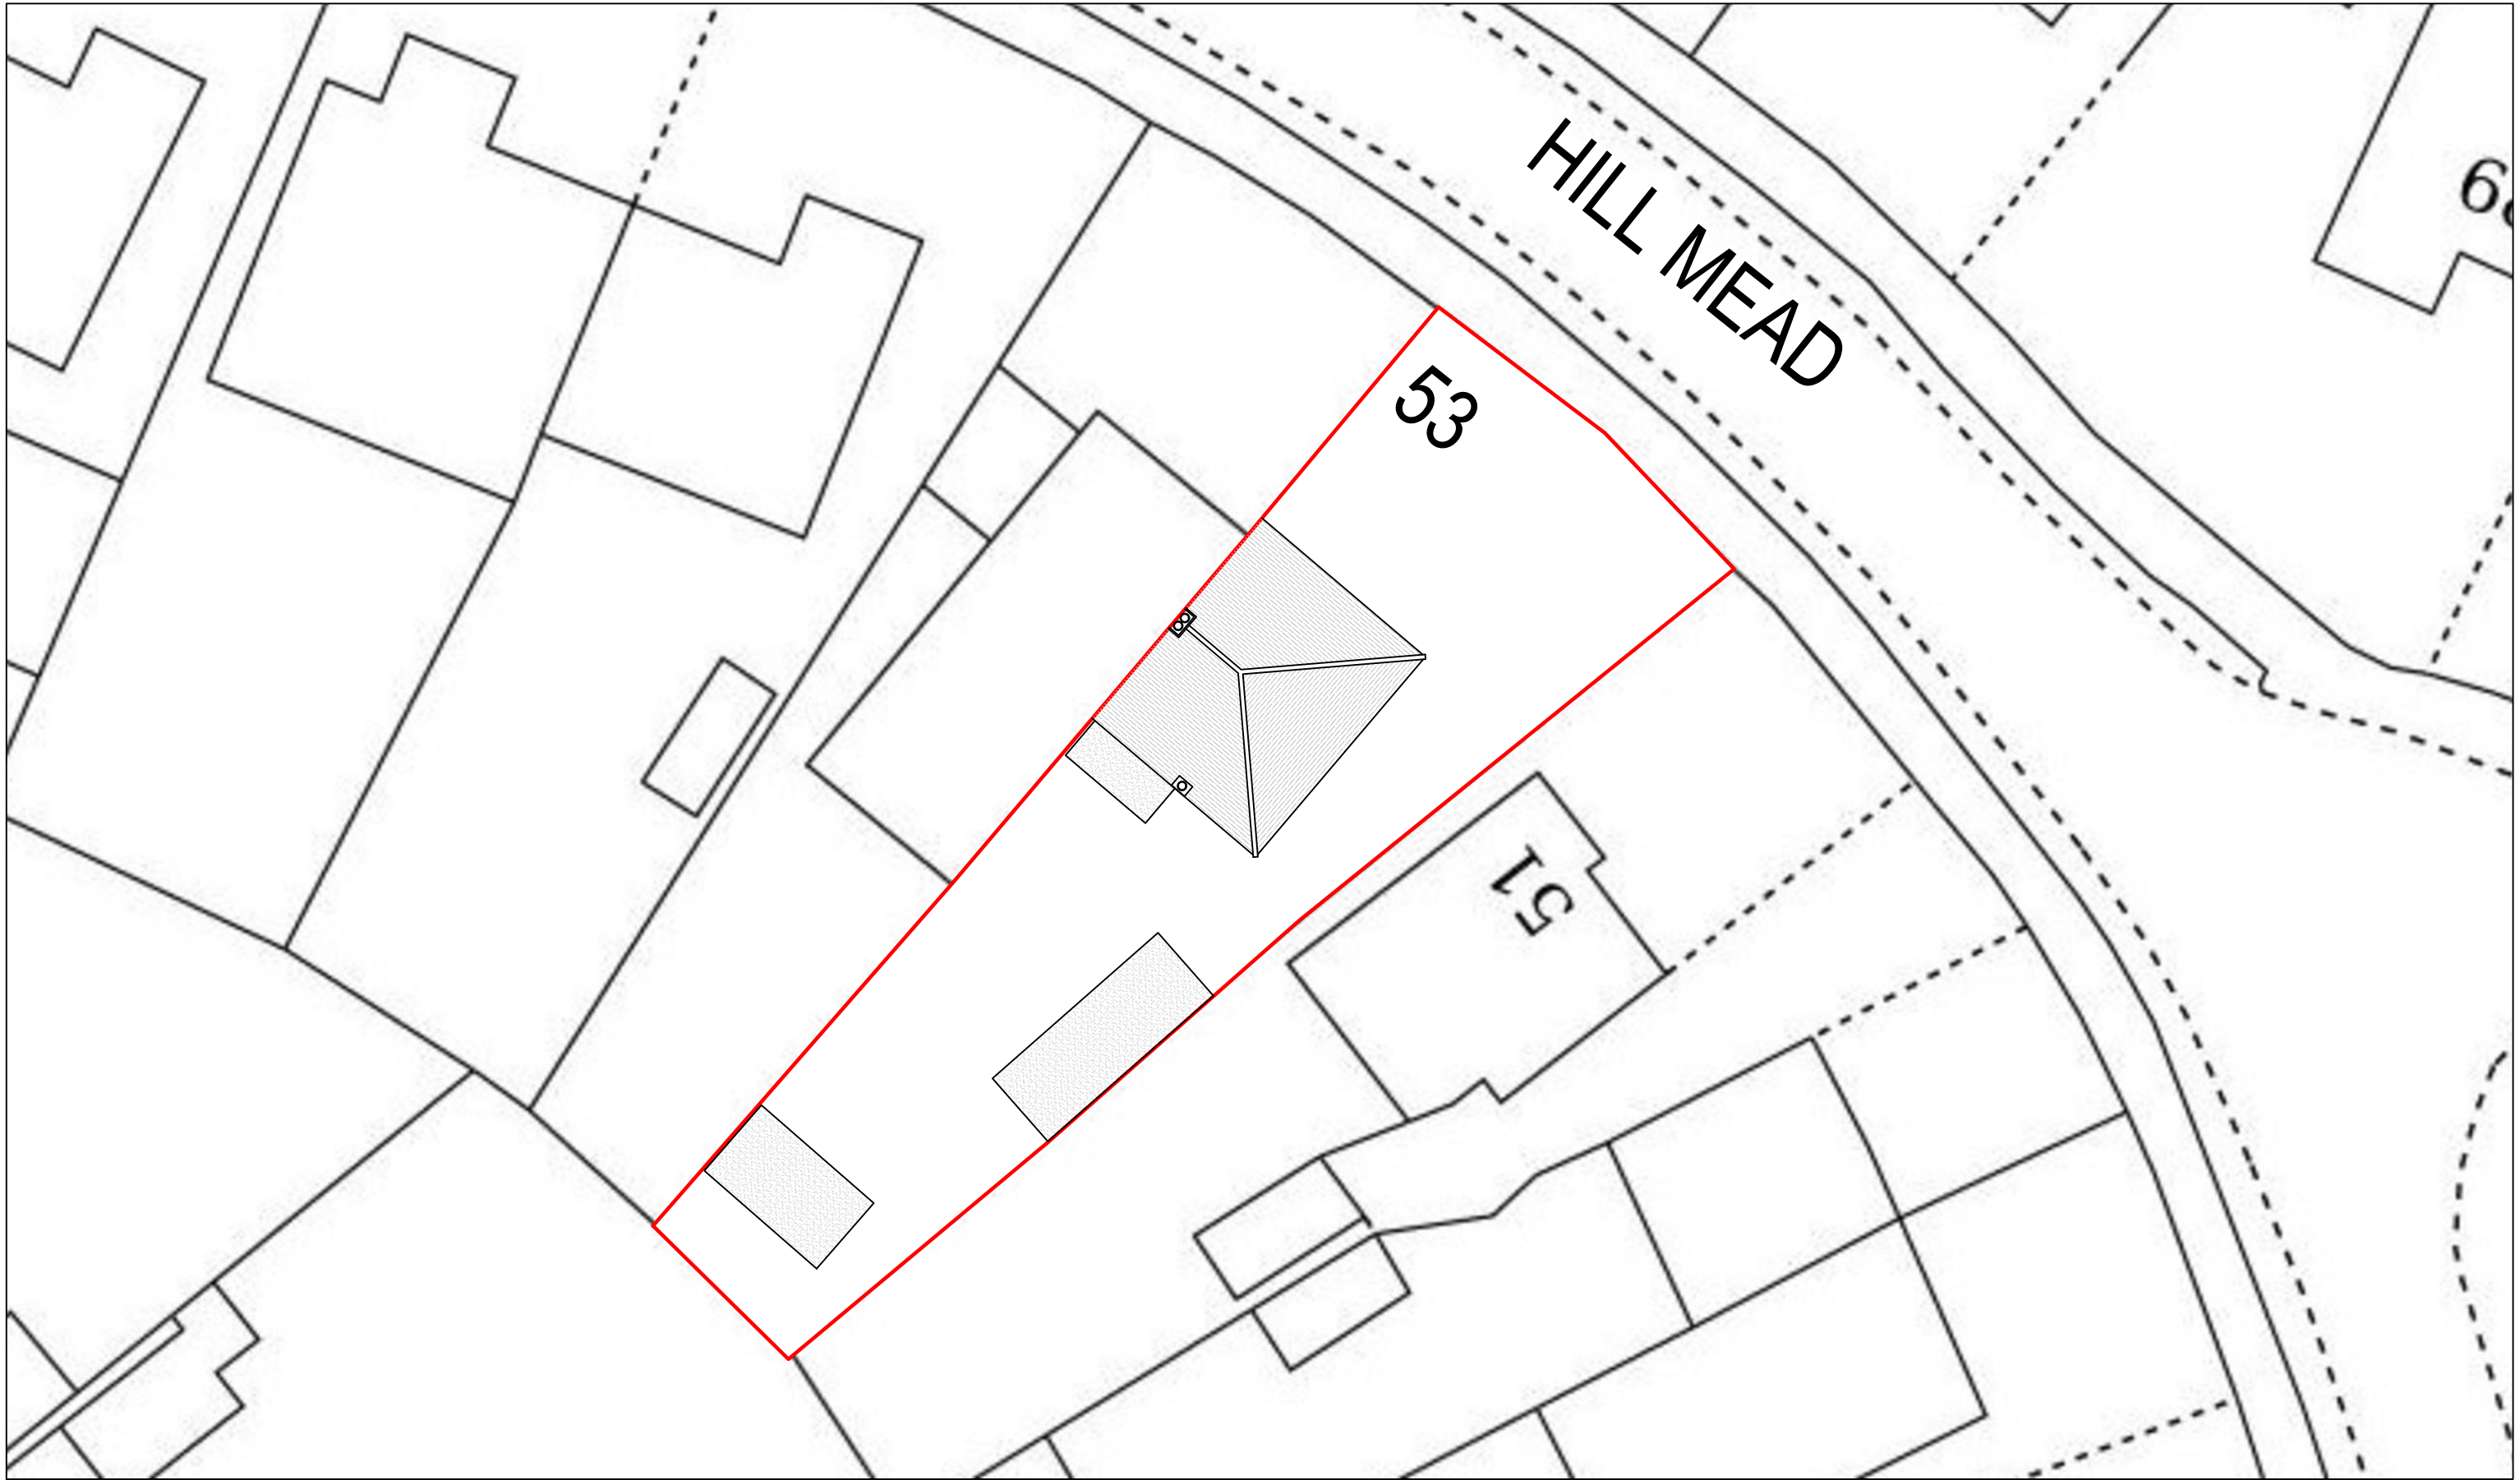


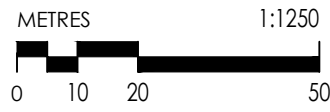

LOCATION PLAN
SCALE 1:1250

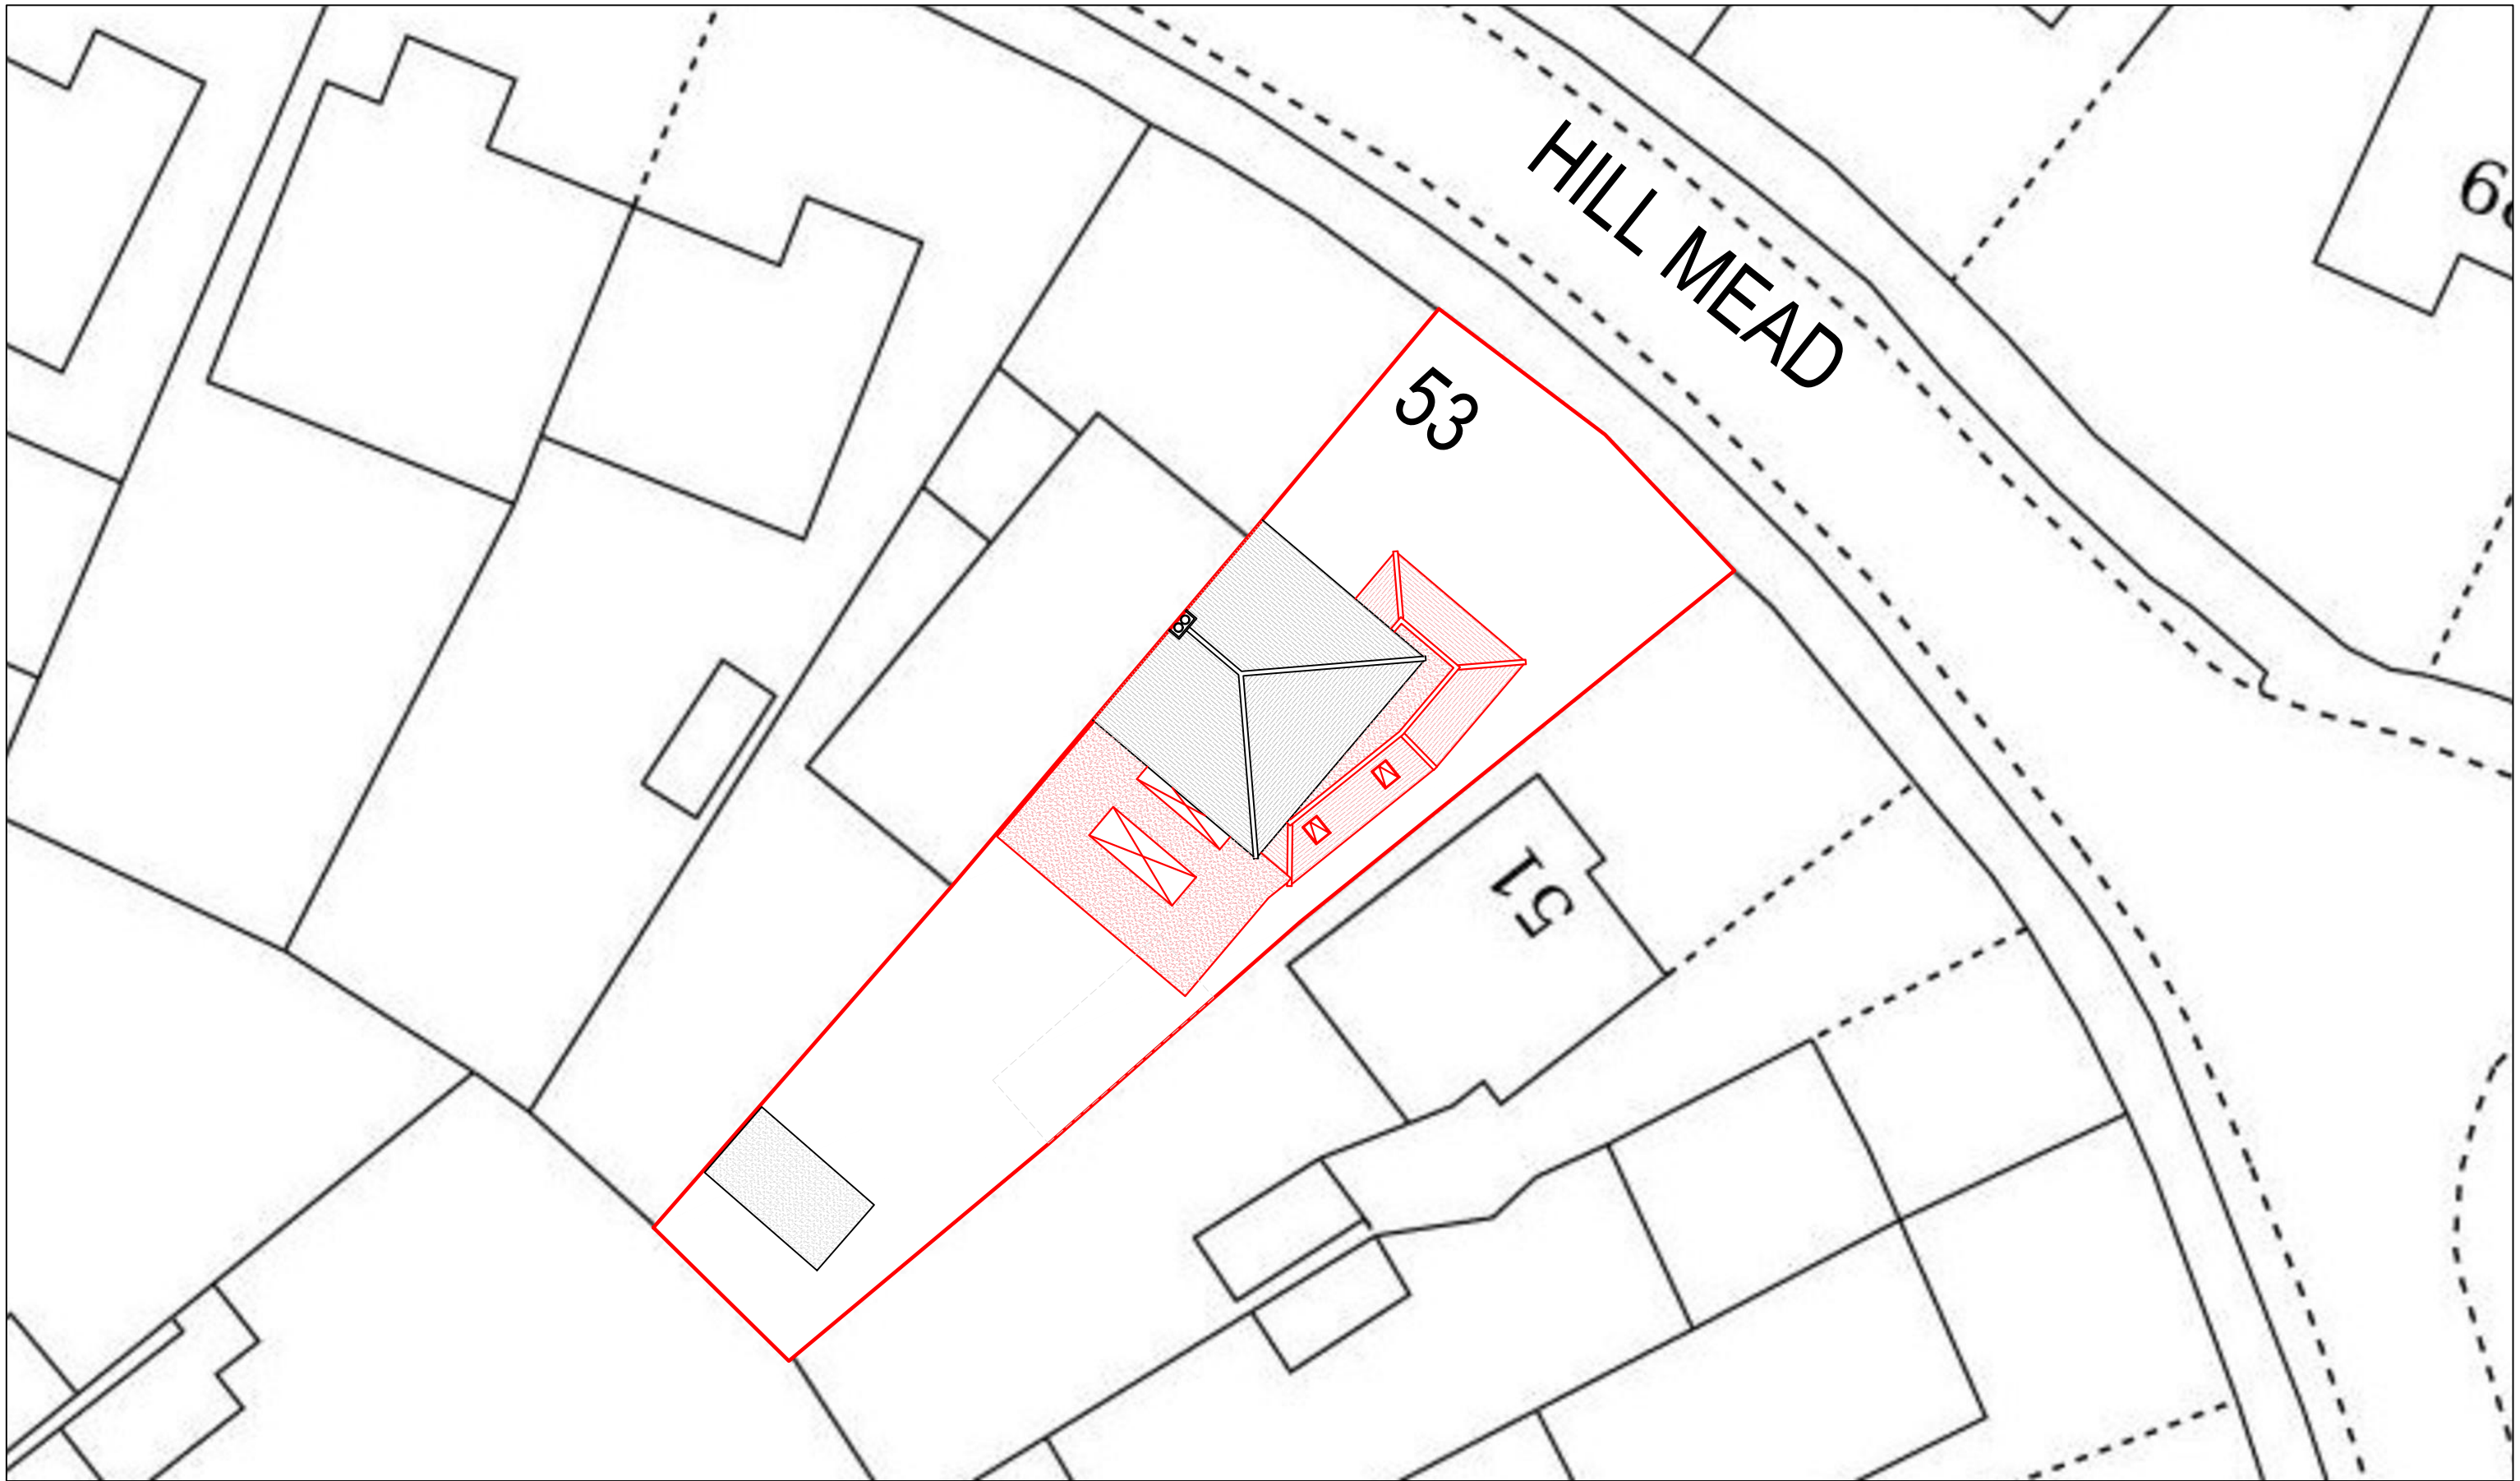

BLOCK PLAN AS EXISTING
SCALE 1:200

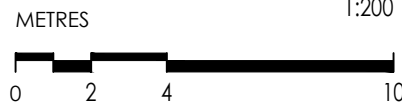

BLOCK PLAN AS PROPOSED
SCALE 1:200



Notes:-

1. All working dimensions to be checked on site.
2. Any discrepancies between drawings of different scales, and between drawings and specification where appropriate to be notified to the designer.
3. Copyright reserved. This drawing may only be used on the project specified in the title block. It may not be copied or disclosed to any third party without the prior written consent of the designer.

00	15.05.26	INITIAL ISSUE
----	----------	---------------

REV	DATE	COMMENTS
-----	------	----------

**DAVID STRUDWICK
DESIGN + BUILD**

Astra House, The Common, Cranleigh, GU6 8RZ
01483 256760 / projects@davidstrudwick.co.uk

CLIENT:
JESS HOUGHTON
53 HILL MEAD, HORSHAM,
RH12 2PT

TITLE:
LOCATION & BLOCK
PLANS

SCALE: As Noted @ A1

PROJECT: 1280

DRG No: 03C

REV:

00