Planning application : 5 Blunts Way

Document: Sketch 1

Description of work:


- Reduction of height of T1-6
- Complete removal of T7.
- Height reduction of T1-6 to match height of neighbours T8. As shown in photo 1.


T1-6 & 8 = conifers
T7 = Beech

3 BLUNTS WAY

OS MAP: TQ17119 31048
EAST: 517118 NORTH: 131047

TPO: TPO/0050

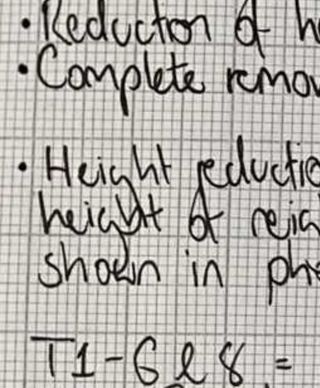

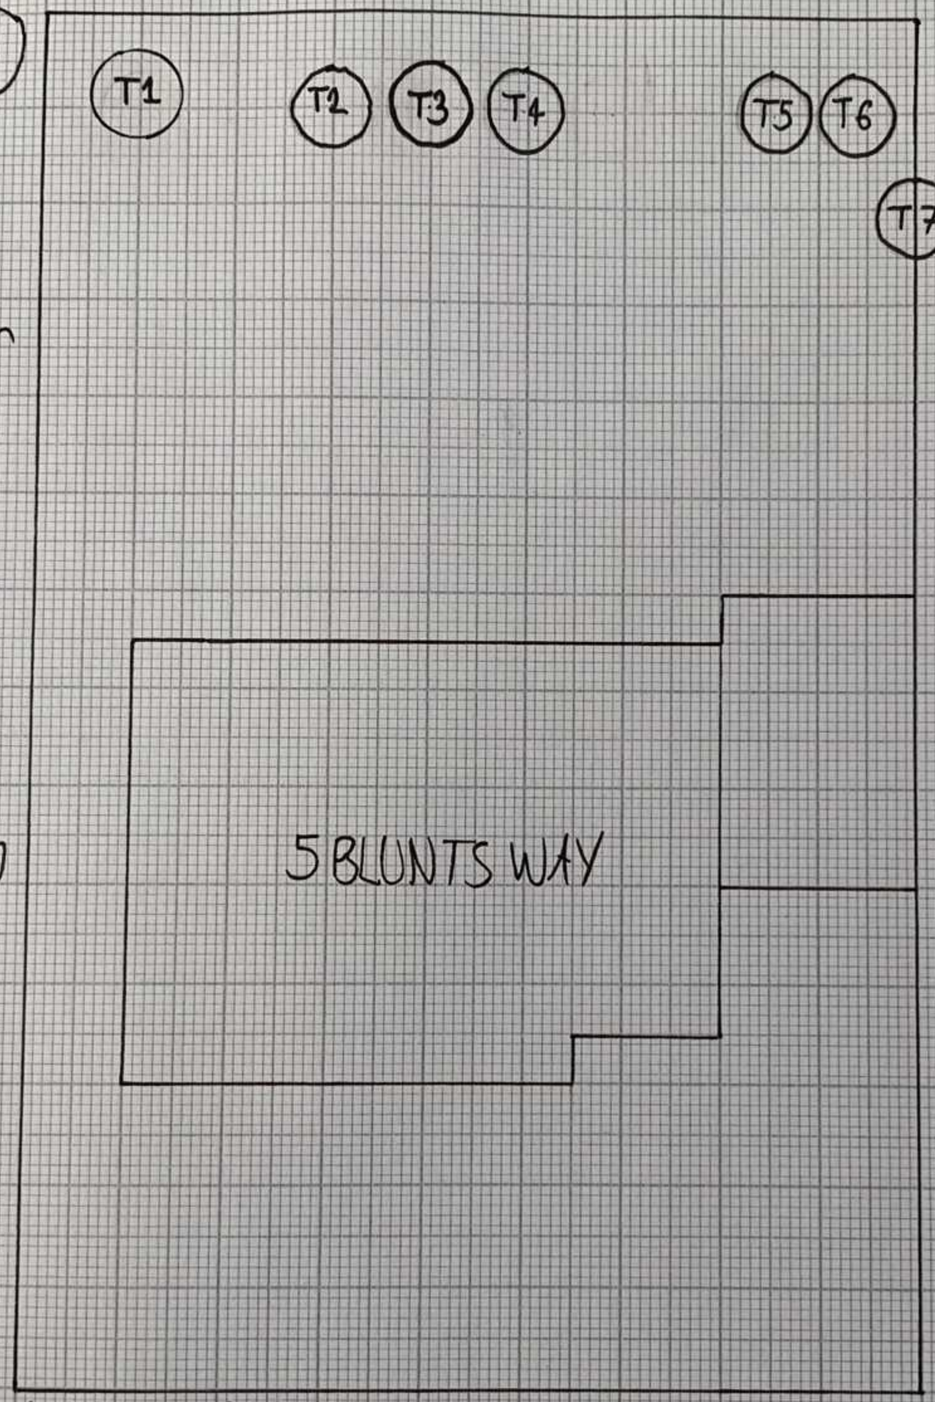

NOT TO SCALE

7 BLUNTS WAY

← BLUNTS WAY →