

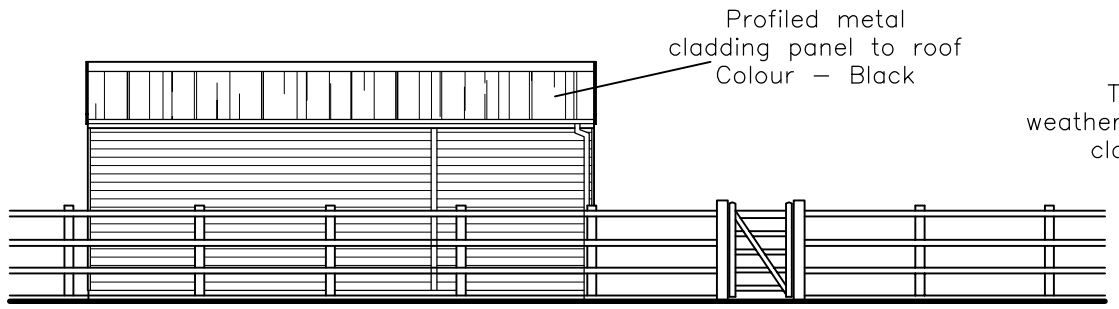



REAR (SOUTH–EAST) ELEVATION

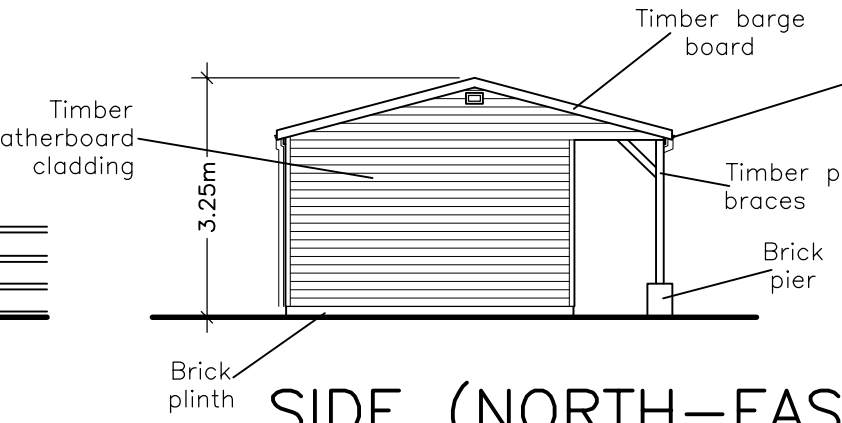


SIDE (NORTH–EAST) ELEVATION

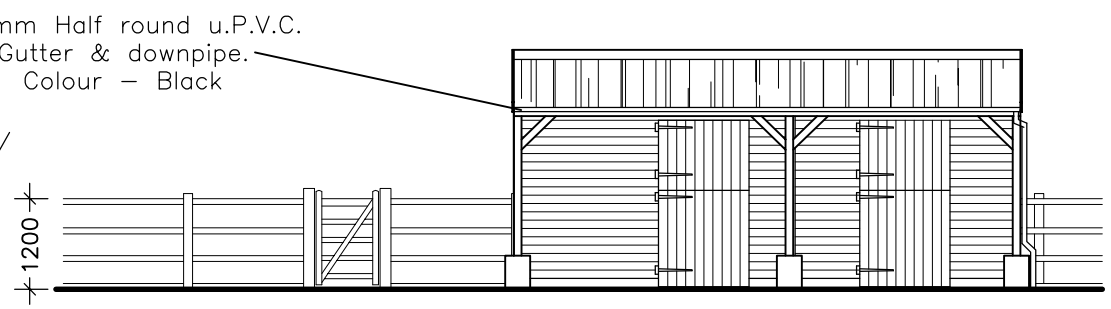


FRONT (NORTH–WEST) ELEVATION

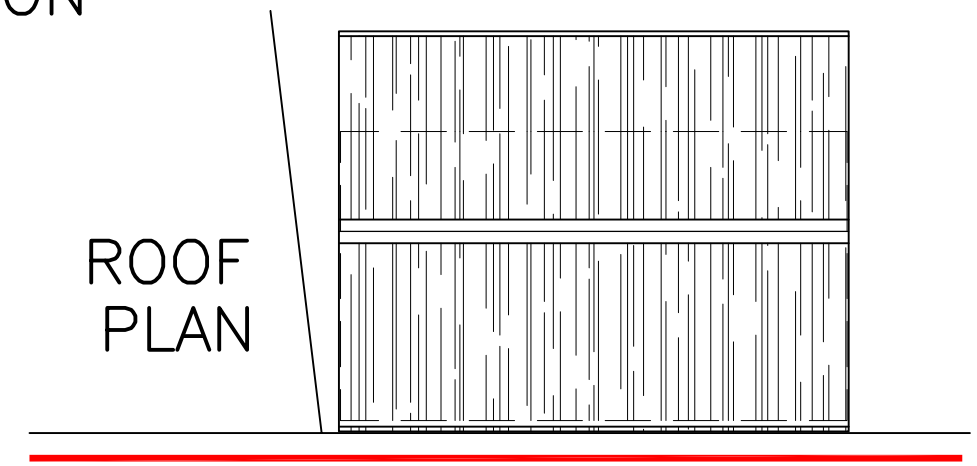

ROOF PLAN

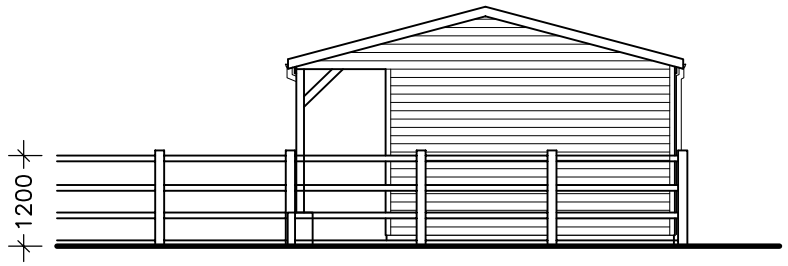

SIDE (SOUTH–WEST) ELEVATION

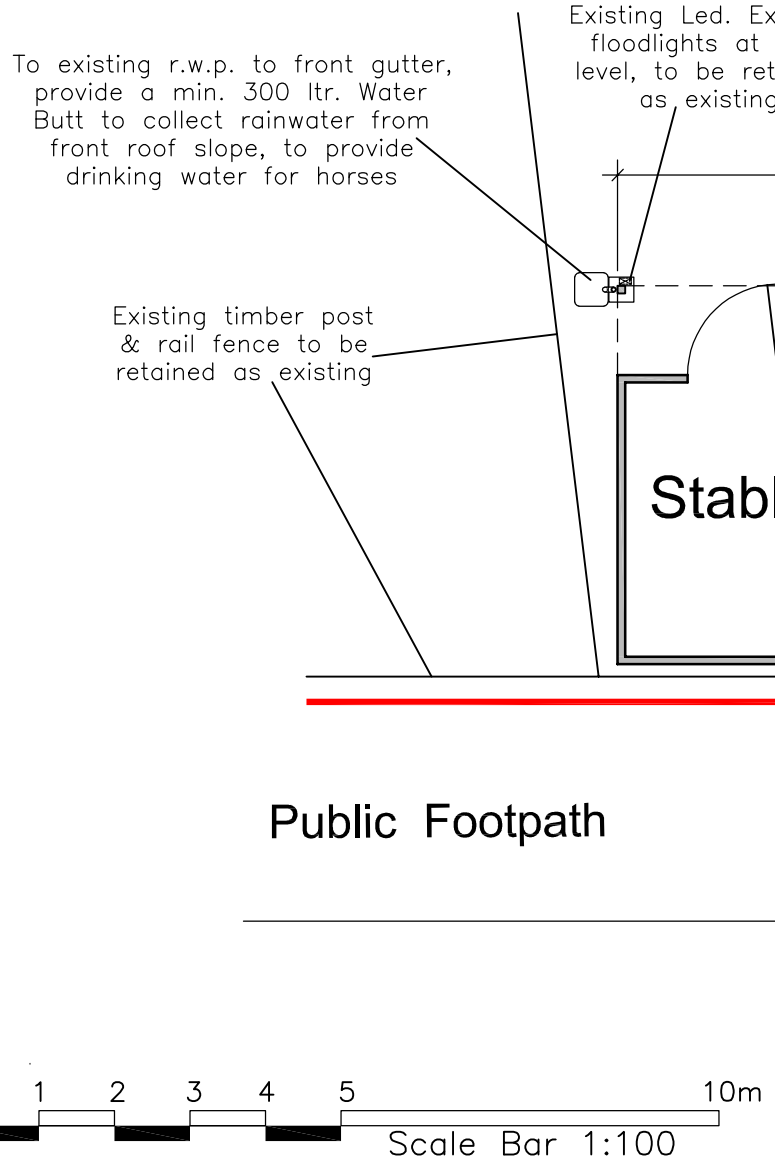

FLOOR PLAN

Note – 3 No. Existing Led. External floodlights are controlled via movement sensors to ensure lights remain on when required

0 1 2 3 4 5 10m

Scale Bar 1:100

This Drawing is to be read in conjunction with dwg. No. 674–01 to 07 Inclusive together with Structural Engineers Cal's/ Drawings/ Details at all times

Rev.	Description	Date
B	Amended for Planning Resubmission	17/06/25
A	Existing Exterior lighting added	14/10/24

The Client is advised to ascertain and comply with his duties under the C.D.M. Regs 2015 and his obligations under the Party Wall etc. Act 1996 and Equality Act 2010 where applicable.
Contractors must verify all dimensions on site before commencing any work.
The copyright of this drawing is reserved.
The drawing must not be disclosed without authority
The drawings and drawing notes do not purport to cover each and every item required to complete the project, the notes are not a specification of works, the contractor is advised to verify the full extent of the works with the client.
This drawing to be read in conjunction with Designers Risk Assessment

Project
Land East of Spring Gardens Washington,

W. Sx. RH20 3BP

PLAN As Proposed Stable Block

Client
Mr. S. Ripley

Drawing no. 676–05 (A3) B

Scale 1 : 100

Date Aug. 2024

KG DESIGNS
ARCHITECTURAL CONSULTANT

Longacre, Bentons Lane, Dial Post,
Horsham, West Sussex RH13 8NW
Tel : 01403 711666
E-MAIL : kgd@kgdesigns.com