
0m 5m


scale 1:100 when printed at A3 paper size




Front Elevation

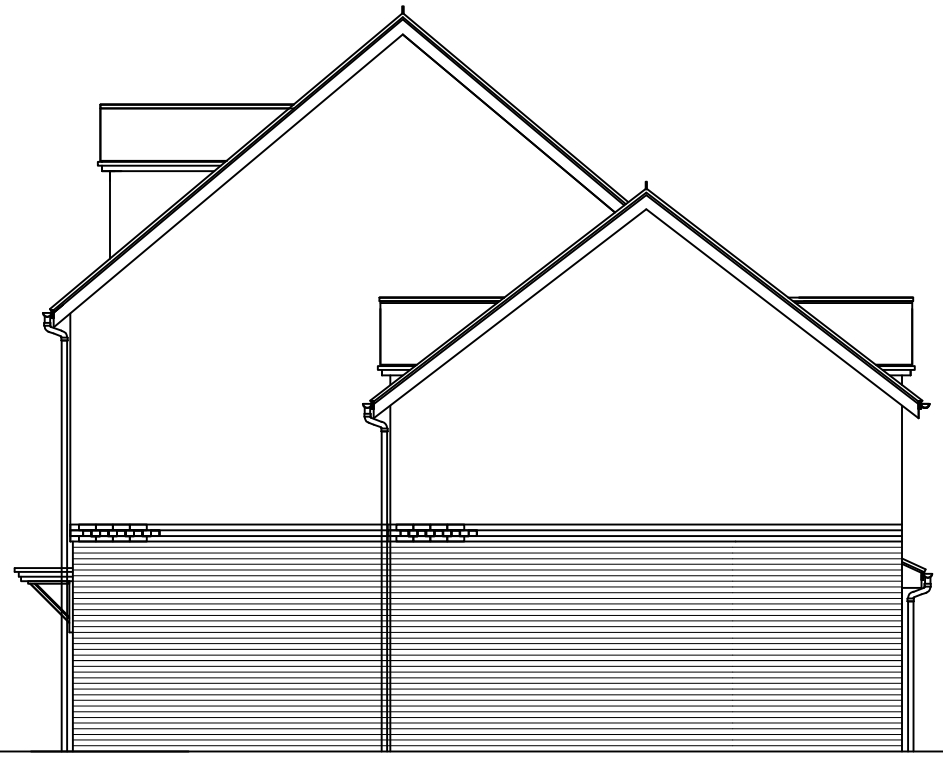

Side Elevation

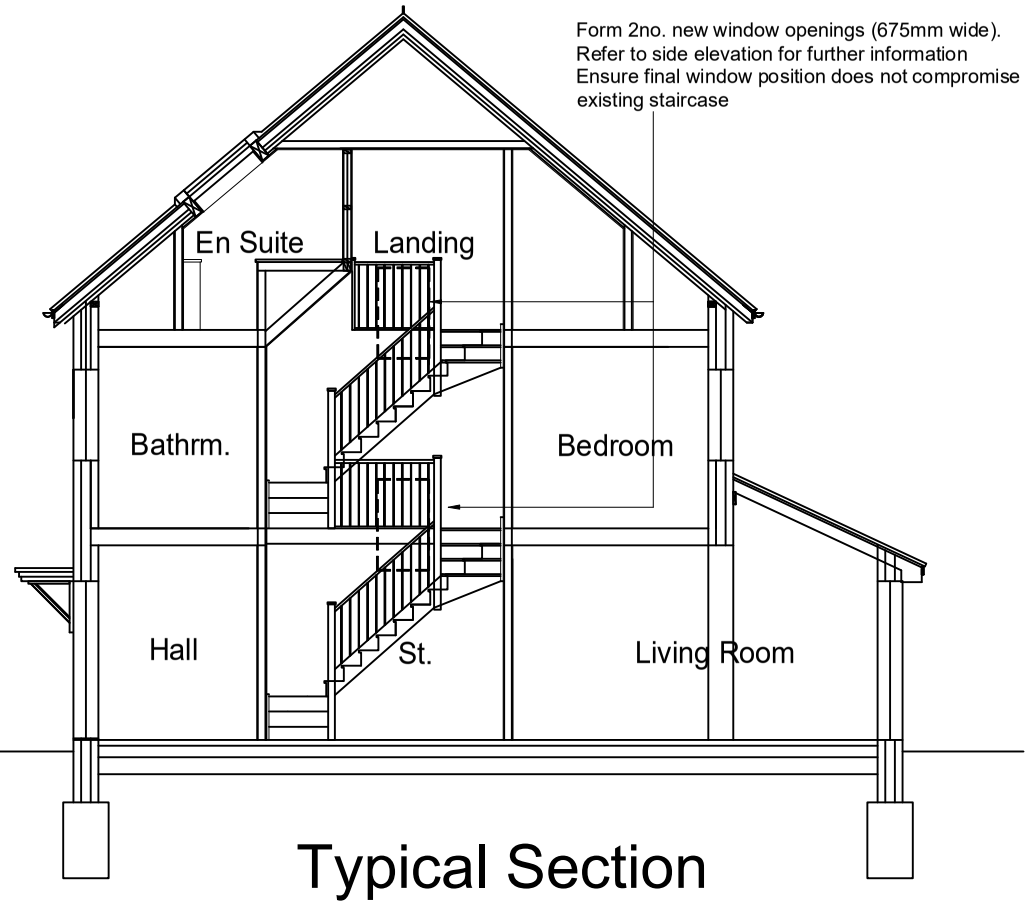

Typical Section

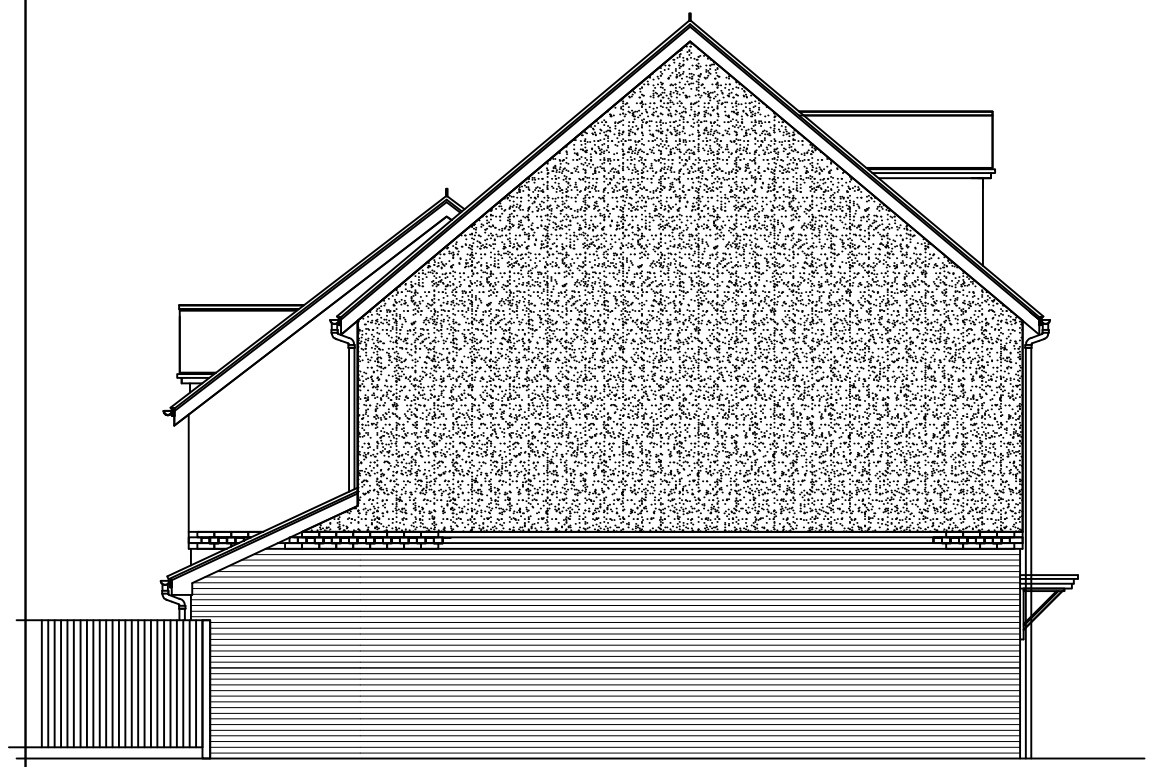

Side Elevation - Existing



Side Elevation - Proposed

Form 2no. new window openings (675mm wide).
Refer to side elevation for further information
Ensure final window position does not compromise
existing staircase

A 11/06/25 Annotation amended re: window size

REV	DATE	AMENDMENT

ADDRESS

14 Cheesmer Way
Broadbridge Heath, West Sussex

TITLE :

Elevations

DRAWN:	CHECKED:	ISSUE DATE:	SCALE:
daz	SDS	27 May '25	1 : 100

DRAWING Nº.	REV Nº.
2514 / 03	A