




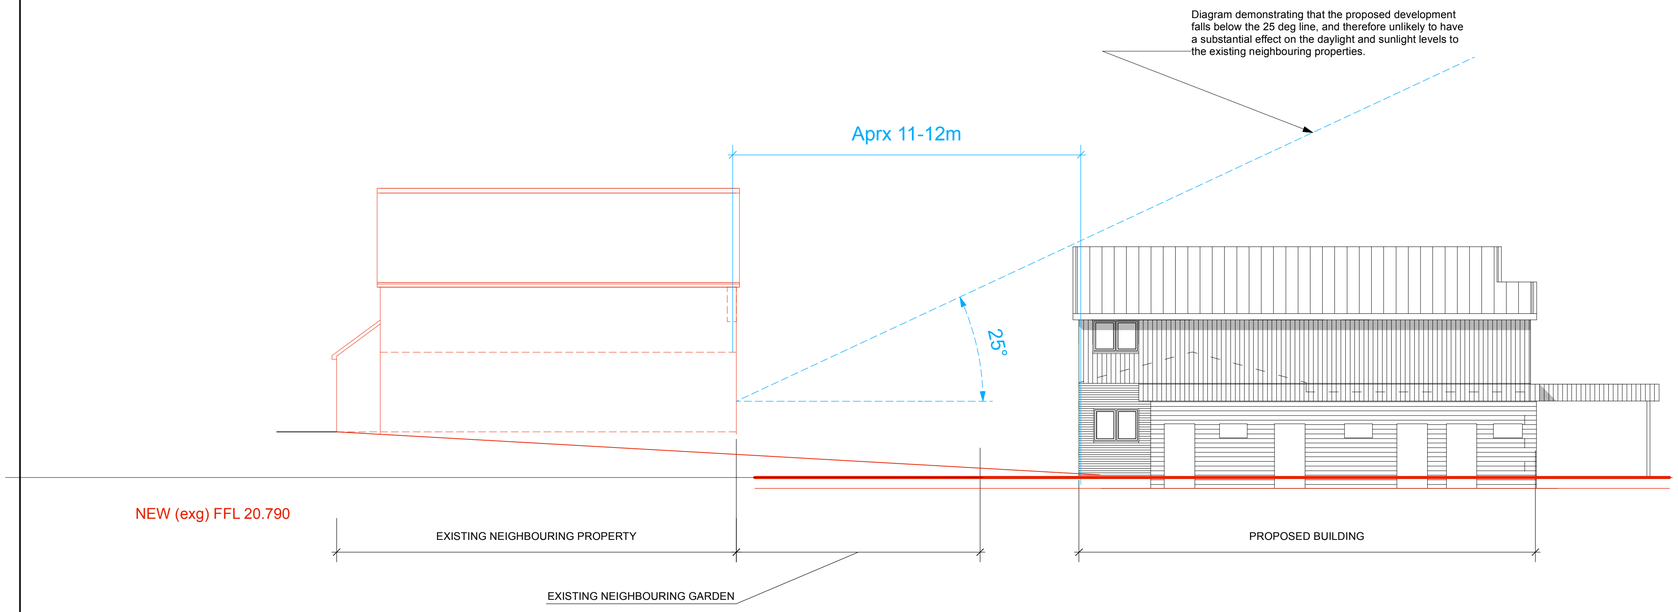

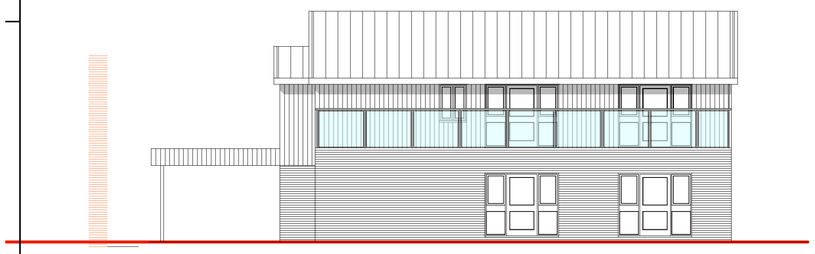

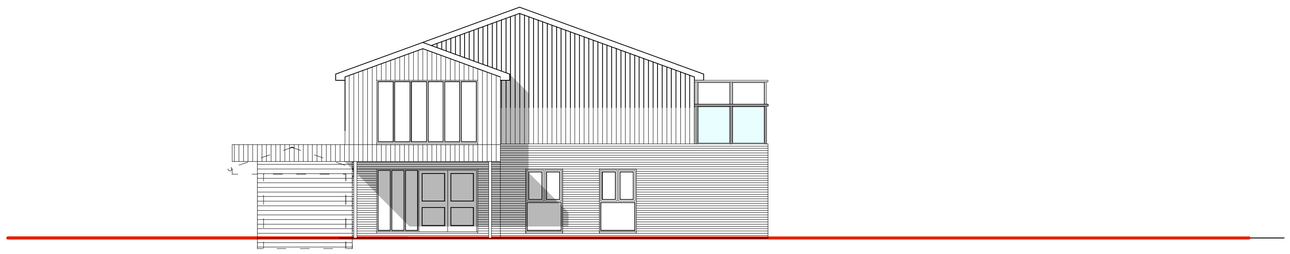

0 1m 2m 3m 4m 5m

SCALE 1:100

notes :

amendments :

Felce & Guy Partnership LLP
Architects
Studio 5 | English Close | Hove | BN3 7ET
T: 01273 736217 E: info@felceandguy.co.uk

project :	PROPOSED NURSERY, COMMUNITY SPACE & ALTERATIONS
location :	ST MARY'S PULBOROUGH
client :	THE SCHOOL GOVERNORS
drawing :	PROPOSED ELEVATIONS

scale :	1:100	page :	A1
drawn by :	SM	checked by :	SM

date:	drawing number:	revision:
Feb. 2025	**2221.25 - 05**	B

© Felce & Guy Partnership LLP