
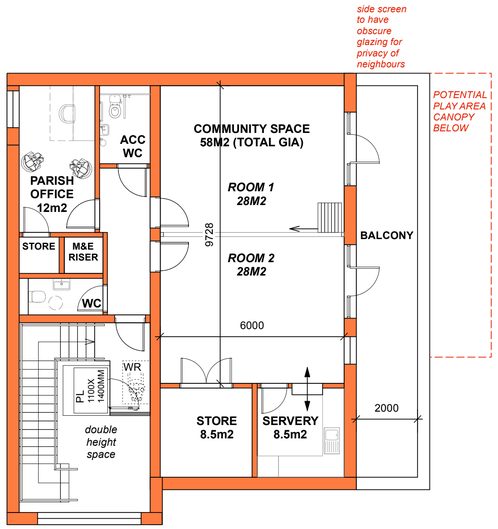


For compliance with Fire Regulations, the Max Occupancy for entire FF is 60 persons

PROPOSED FIRST FLOOR PLAN

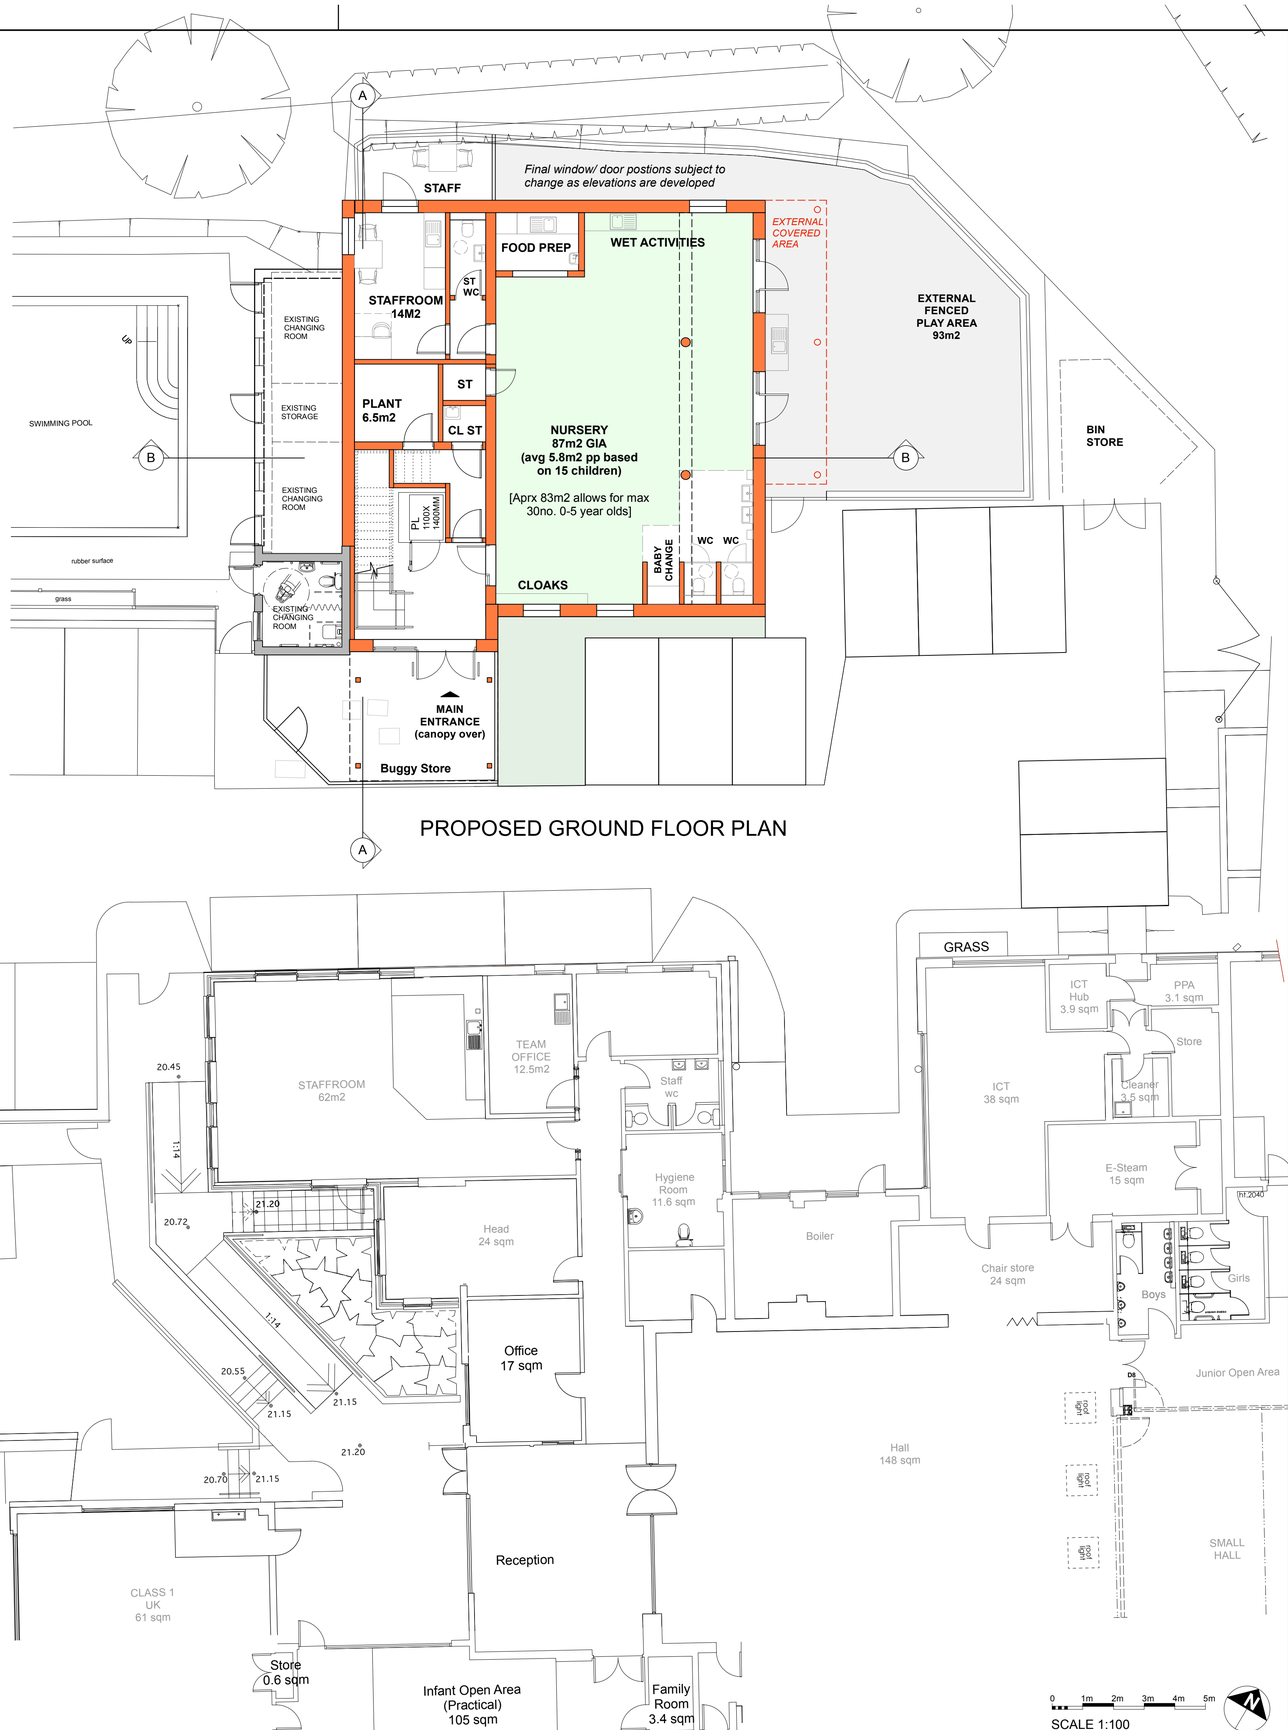

PROPOSED GROUND FLOOR PLAN

notes :

Existing Building GF Footprint = 173m2 aprx
Existing Building NIA (aprx) = 155m2 aprx

Proposed GF Footprint = 194m2
Proposed NIA = 292m2

amendments :

10-10-24	First Issue, for client comment

Felce & Guy Partnership LLP
Architects
Studio 5 | English Close | Hove | BN3 7ET
T: 01273 736217 **E:** info@felceandguy.co.uk

project :	PROPOSED NURSERY, COMMUNITY SPACE & ALTERATIONS
location :	ST MARY'S PULBOROUGH
client :	THE SCHOOL GOVERNORS
drawing :	PROPOSED LAYOUT PLAN

scale :	1:100	page :	A1
drawn by :	MB	checked by :	SM

date:	drawing number:	revision:
Feb. 2025	**2221.25 - 04**	**C**

© Felce & Guy Partnership LLP