A3 SCALE 0 2 4 6 8 10 METRES 1:200 1:100

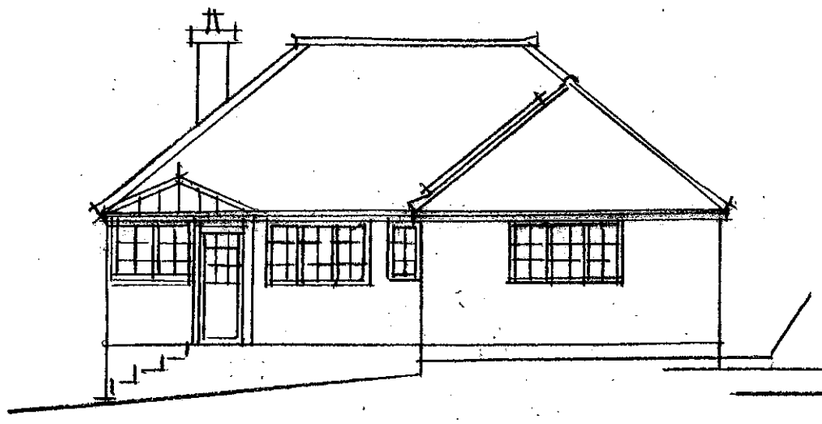

existing
Northeast Elevation 1:100

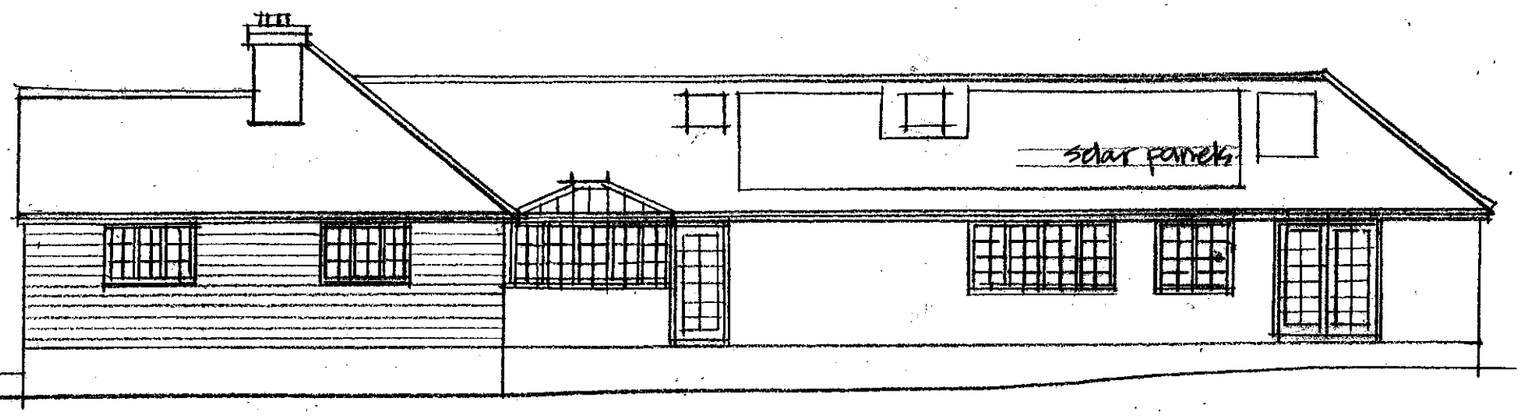

existing
Southeast Elevation 1:100

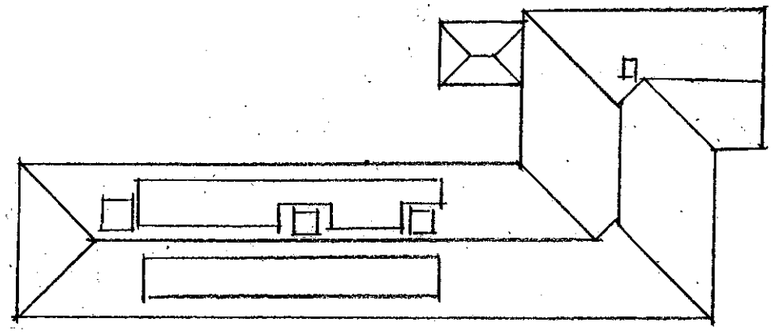

existing
Roof Plan 1:200

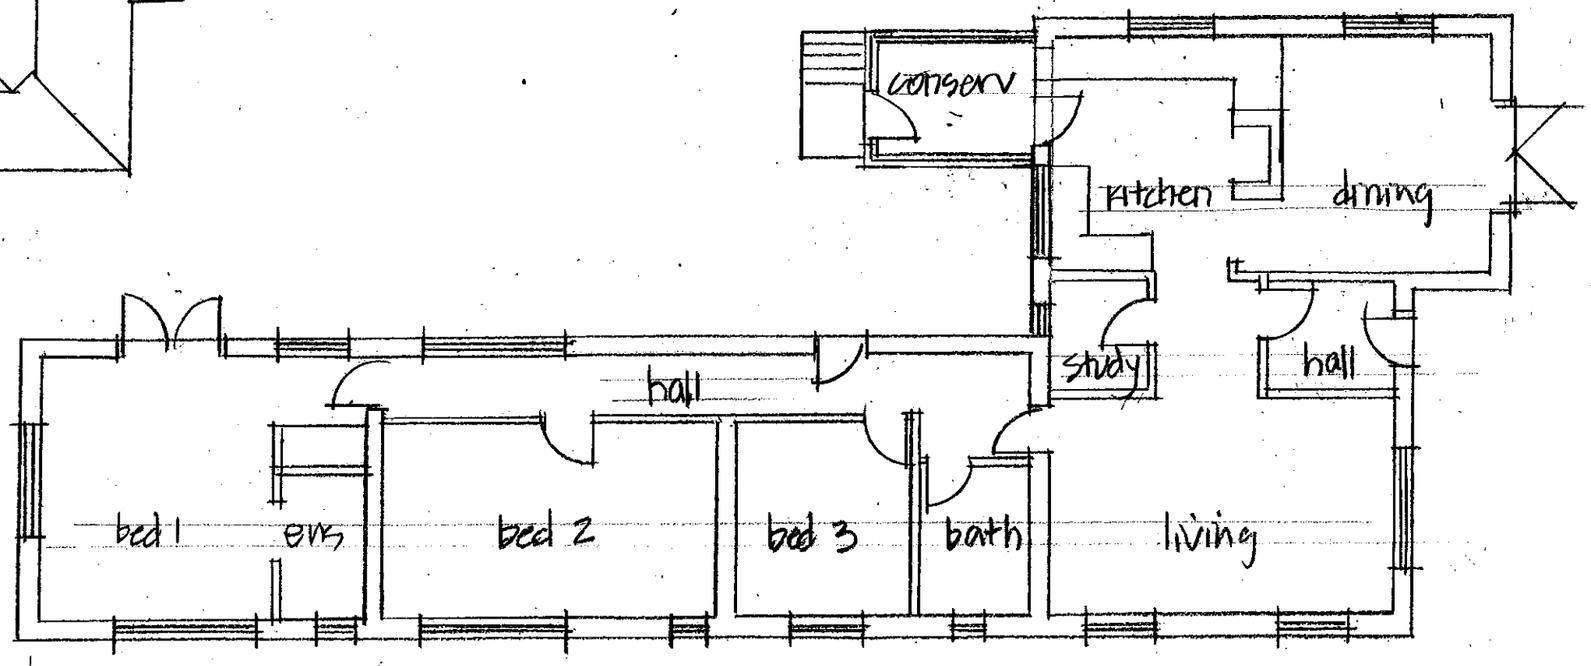

existing
Floor Plan 1:100

Extension and alterations to
LITTLE YEW, GEORGES LANE, STORRINGTON RH20 3JH

2997/2

JAYE FORD
ARCHITECTURE LTD

MANLEYS
MANLEYS HILL
STORRINGTON
WEST SUSSEX RH20 4BT