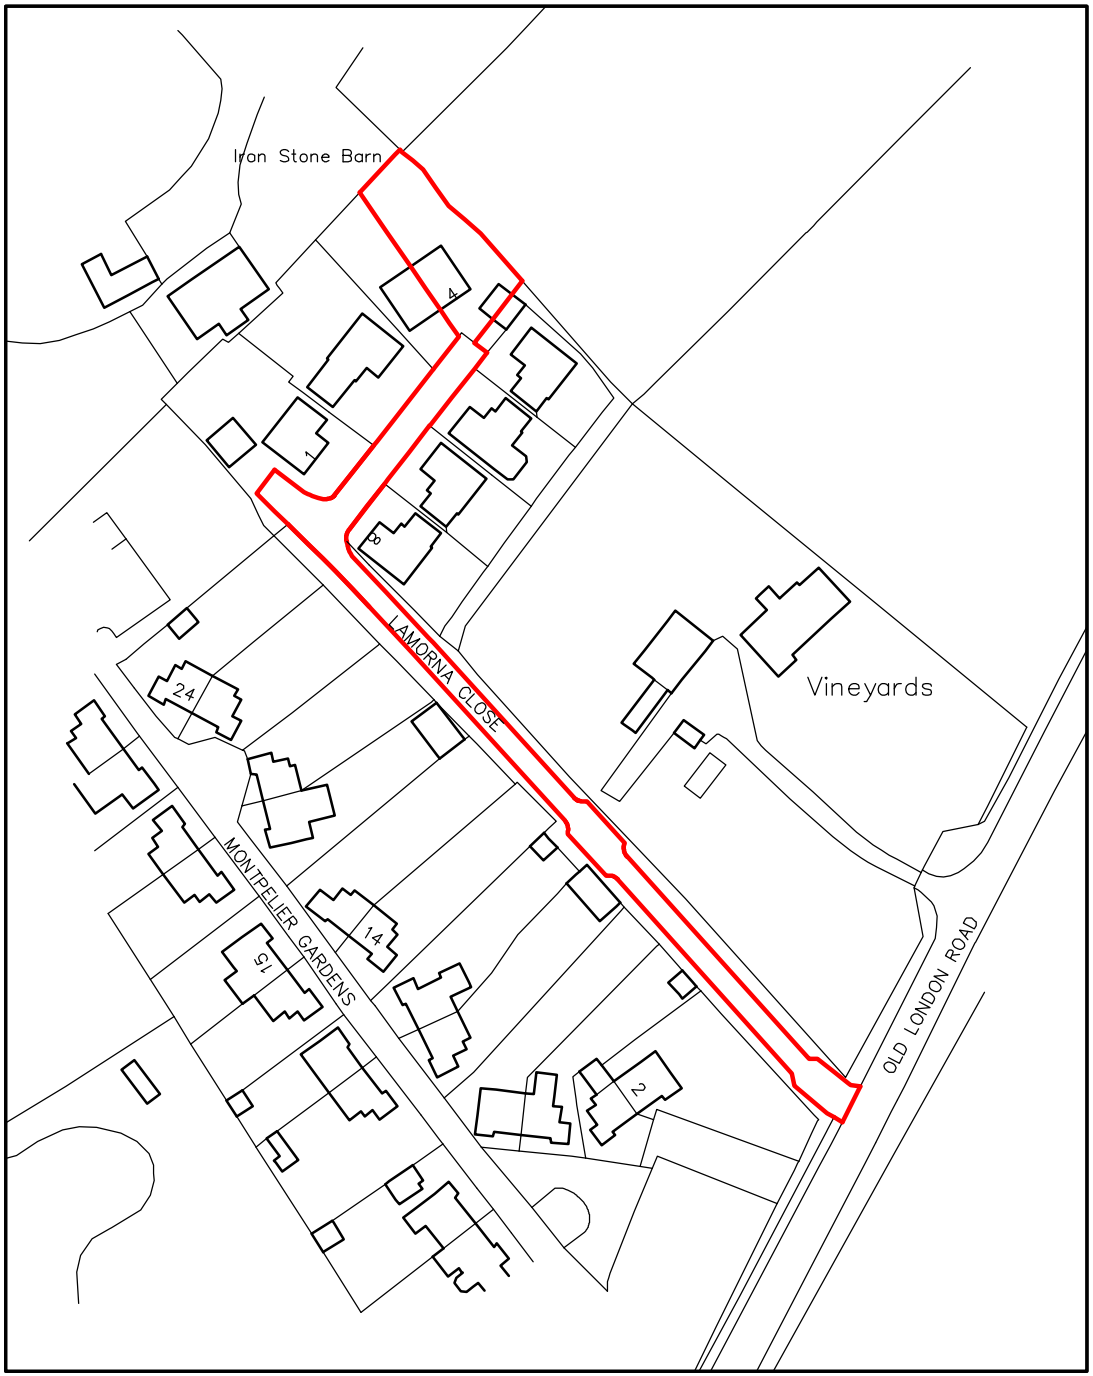

Ordnance Survey (c) Crown Copyright 2021. All rights reserved. Licence number 100022432

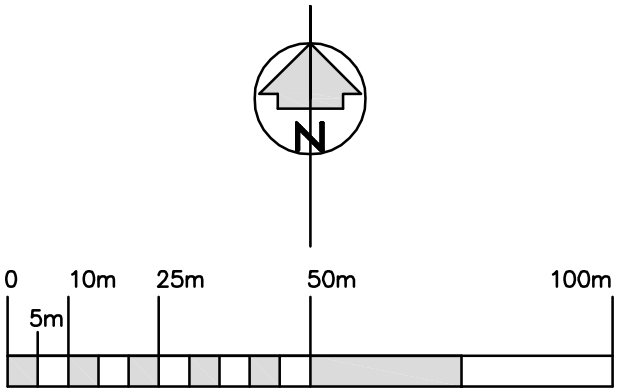

scale 1:1250

Rev A – 14 March 2024
HDA's address amended

Print – 1:1250 at A4

© 2021 Hutchinson Design Associates Ltd

Hutchinson Design Associates
Chartered Architect
Victoria Chambers
170-174, South Coast Road
Peacehaven BN10 8JH

Telephone: 01273 724810
e-mail: design@hda-architect.co.uk

CLIENT:
Ms N Sear

DRWG TITLE:
Location Plan

PROJECT TITLE:
4, Lamorna Close
Washington
Pullborough

DATE:
April 2021

SCALE:
1:1250

DRAWING NO.
1288/01

REVISION NO.
A