

Rev A – 14 March 2024

HDA's address amended

SITE PLAN 1:500

Print – 1:500 at A4

© 2021 Hutchinson Design Associates Ltd

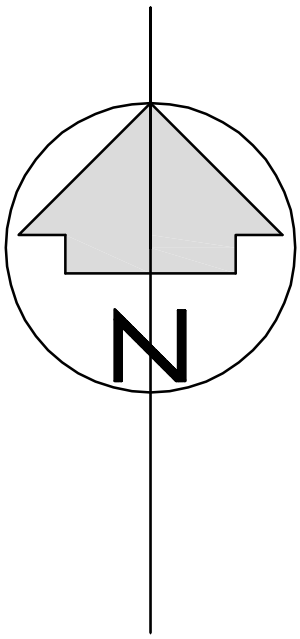

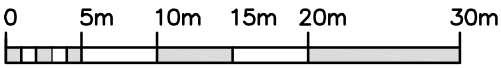

scale 1:500

Hutchinson Design Associates

Chartered Architect

Victoria Chambers, 170-174, South Coast Road

Peacehaven, East Sussex BN10 8JH

Telephone: 01273 724810 e-mail: design@hda-architect.co.uk

CLIENT:

Ms N Sear

DRWG TITLE:

Site Plan

PROJECT TITLE:

4, Lamorna Close
Washington
Pullborough

DATE: April 2021

SCALE: 1:500

DRAWING NO. 1288/02

REVISION NO. A