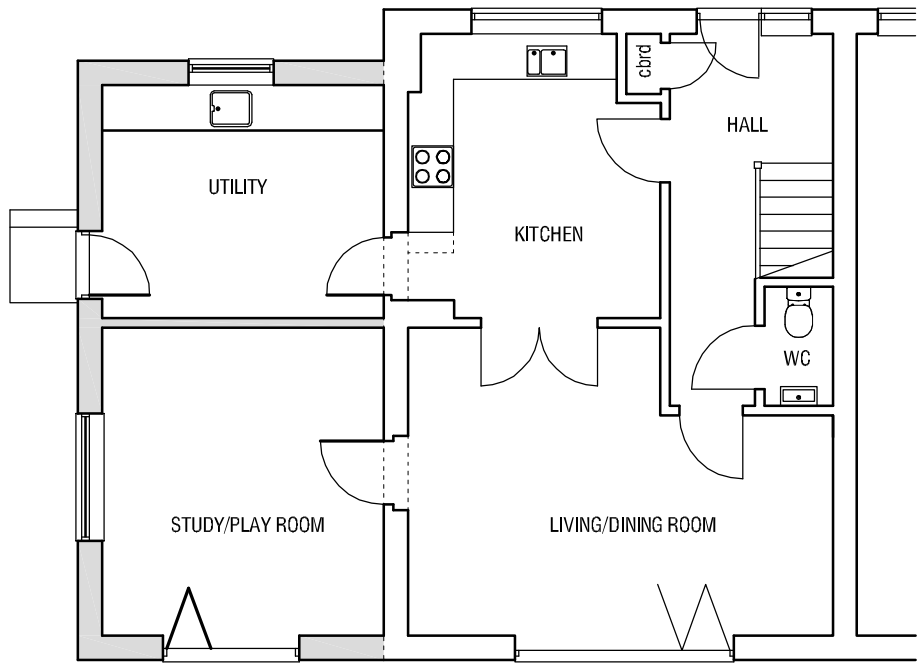

GROUND FLOOR PLAN

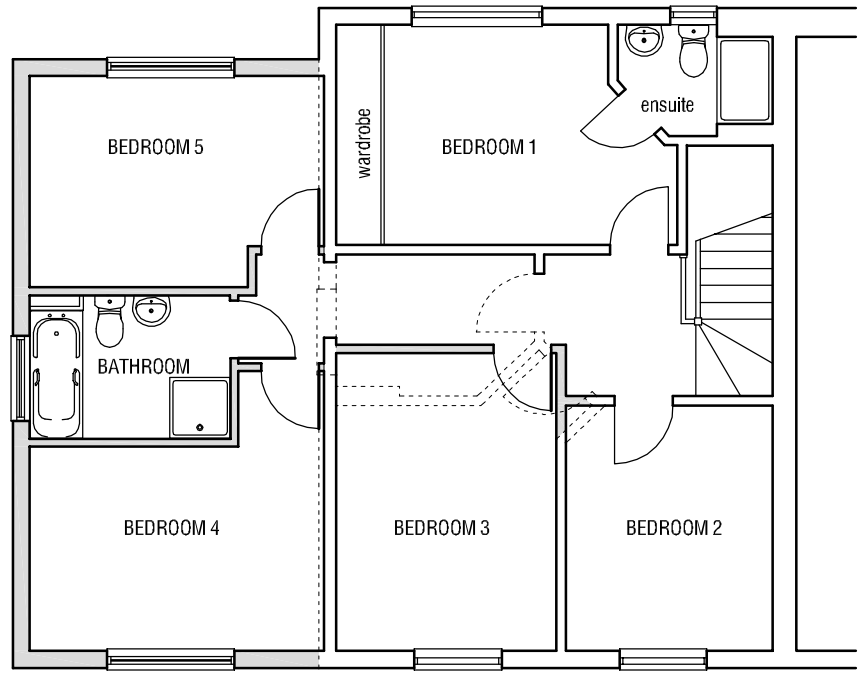

FIRST FLOOR PLAN

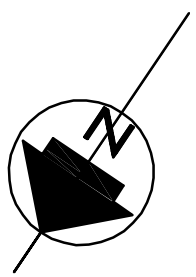

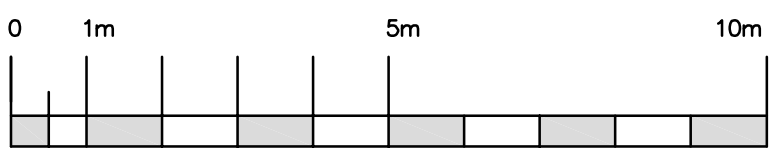

scale 1:100

Rev A – 14 March 2024
HDA's address amended

Print – 1:100 at A3

© 2021 Hutchinson Design Associates Ltd

Hutchinson Design Associates
Chartered Architect
Victoria Chambers, 170-174, South Coast Road
Peacehaven, East Sussex BN10 8NN
Telephone: 01273 724810 e-mail: design@hda-architect.co.uk

CLIENT:
Ms N Sear

DRWG TITLE:
Proposed Floor Plans

PROJECT TITLE:
4, Lamorna Close
Washington
Pulborough
West Sussex

DATE: April 2021
SCALE: 1:100

DRAWING NO. 1288/04
REVISION NO. A