Existing Floor Plans

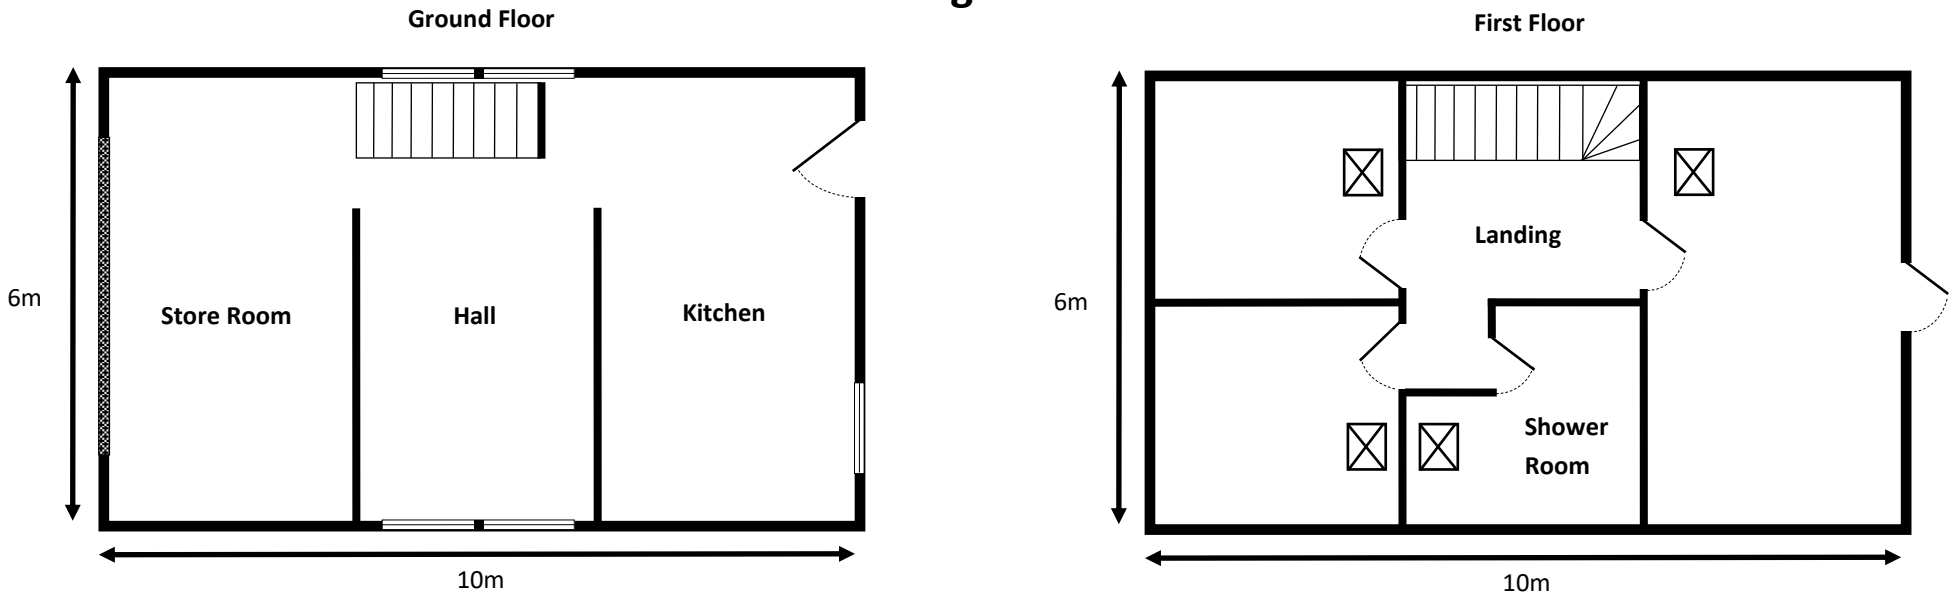

Revised Floor Plans

Scale 1:100

0m 1m 2m 3m 4m 5m

