


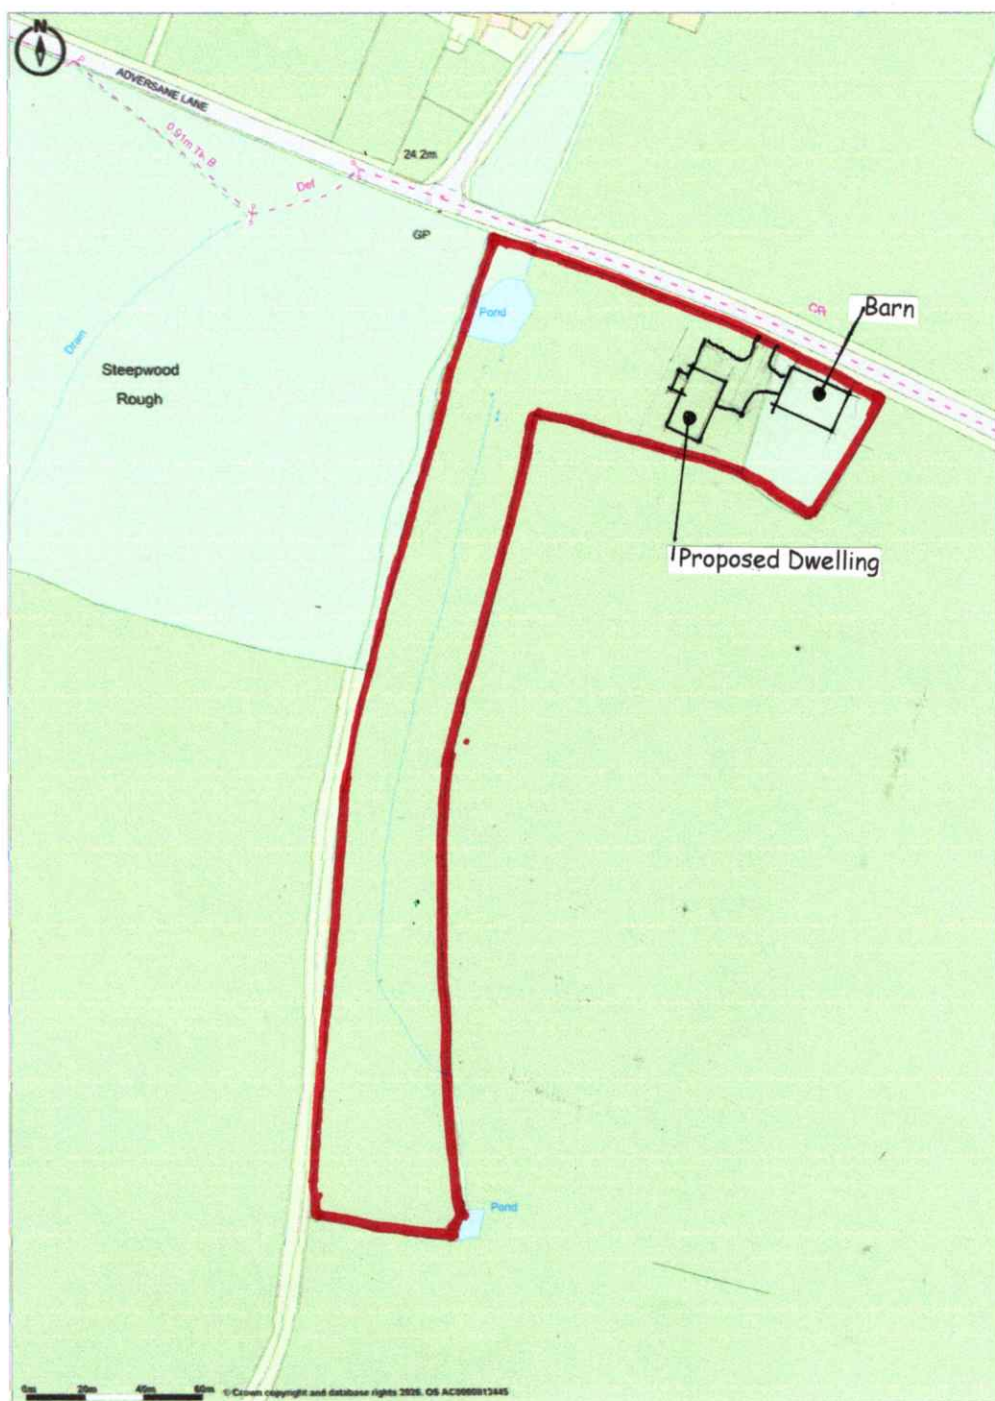

Promap
LANDMARK INFORMATION

© Crown Copyright and database rights 2026. OS AC0000813445
Plotted Scale - 1:2500. Paper Size - A4

Proposed Development Location Plan

Princes Barn, Adversane Lane,
Billingshurst, West Sussex, RH14 9EH

scale: 1/2500th @ A4

drawing no

date: JULY 2026

26/66/3