


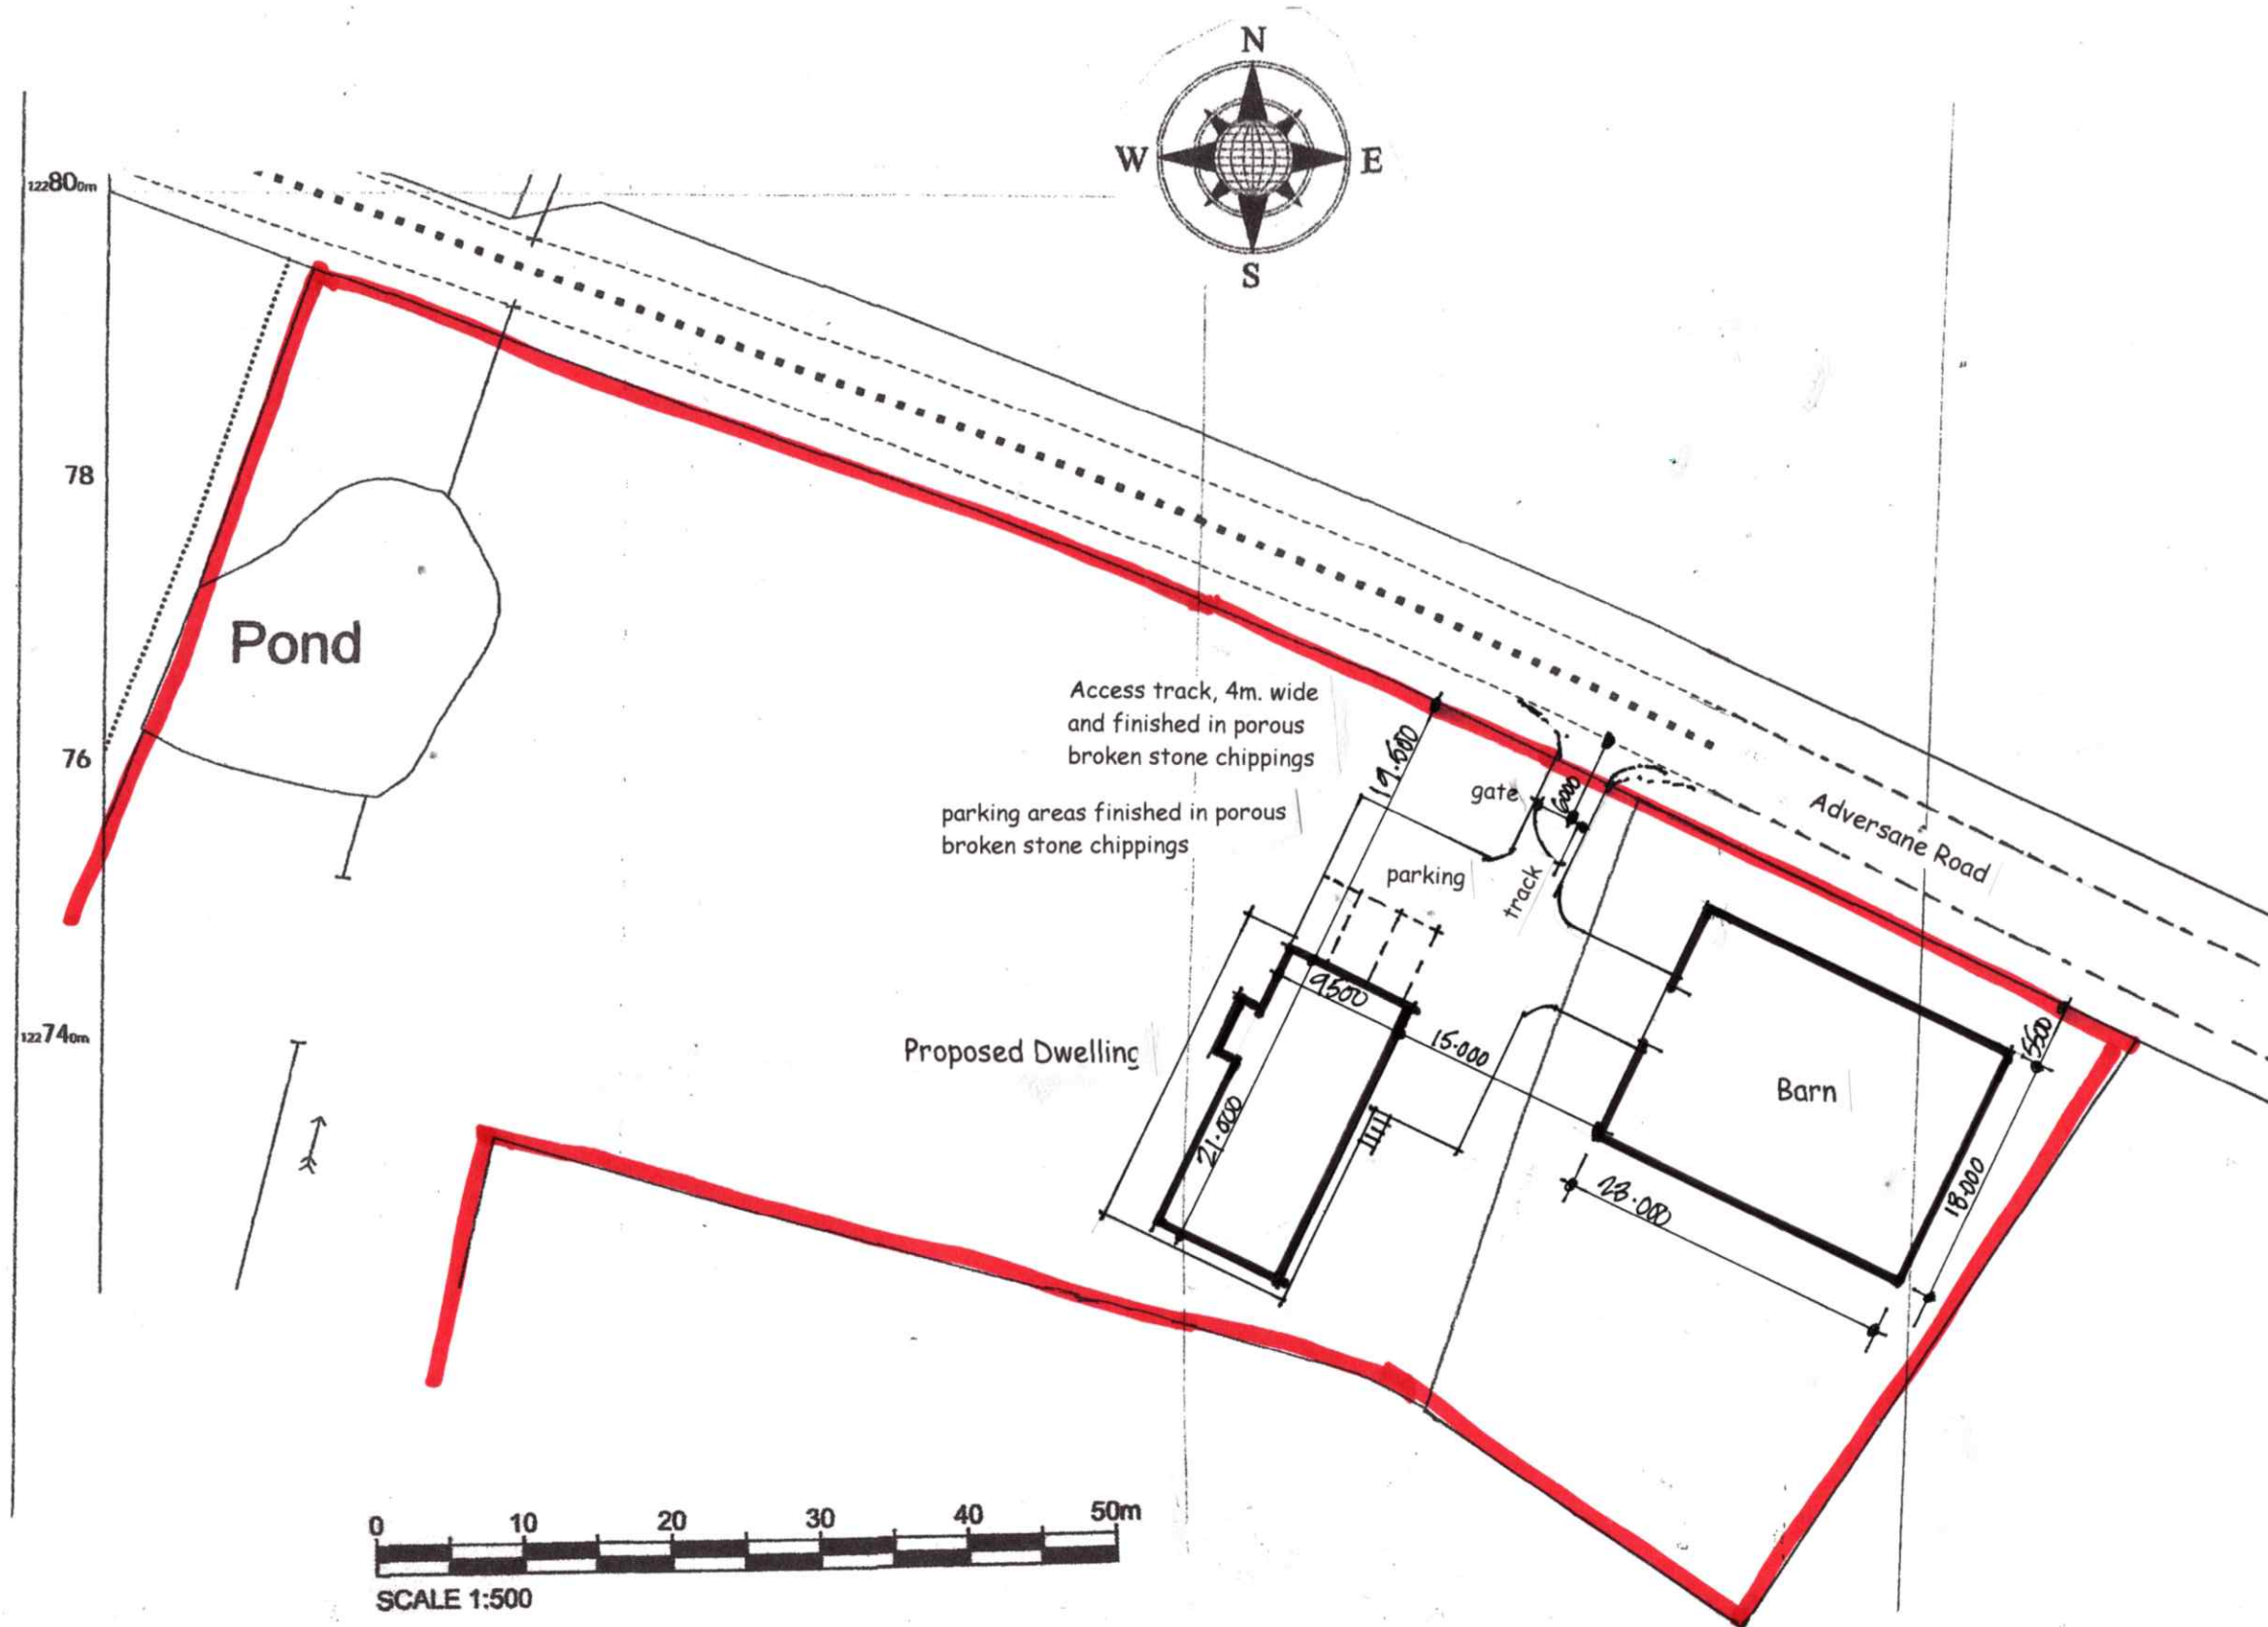

Planning Drawing

David Liversidge design

Architecture and Planning
259 Rossendale Road, Burnley, Lancs. BB11 5BZ
and at Haywards Heath, West Sussex, RH16 4DZ

☎ **07977 463 496**
✉ davidliversidge01@gmail.com

Proposed Dwelling Proposed Site/Block Plan

Princes Barn, Adversane Lane,
Billingshurst, West Sussex, RH14 9EH

scale: 1/500th @ A3

drawing no

date: JULY 2026

26/66/2

GLENCAIRN LTD.

planning and development consultants
Robert Schiller BA (Land Econ) FBIAC
07539 687 790
rfb.gvs@gmail.com