


NOTES


- DO NOT SCALE OFF THIS DRAWING EXCEPT FOR PLANNING PURPOSES
- CHECK ALL DIMENSIONS ON SITE BEFORE ANY WORK IS COMMENCED
- ALL GOODS MATERIALS AND WORKMANSHIP MUST CONFORM WITH CURRENT BUILDING REGULATIONS, BRITISH STANDARDS AND CODES OF PRACTICE
- COPYRIGHT OF THIS DRAWING IS RETAINED BY THE ARCHITECT AND IT MUST NOT BE REPRODUCED WITHOUT WRITTEN CONSENT

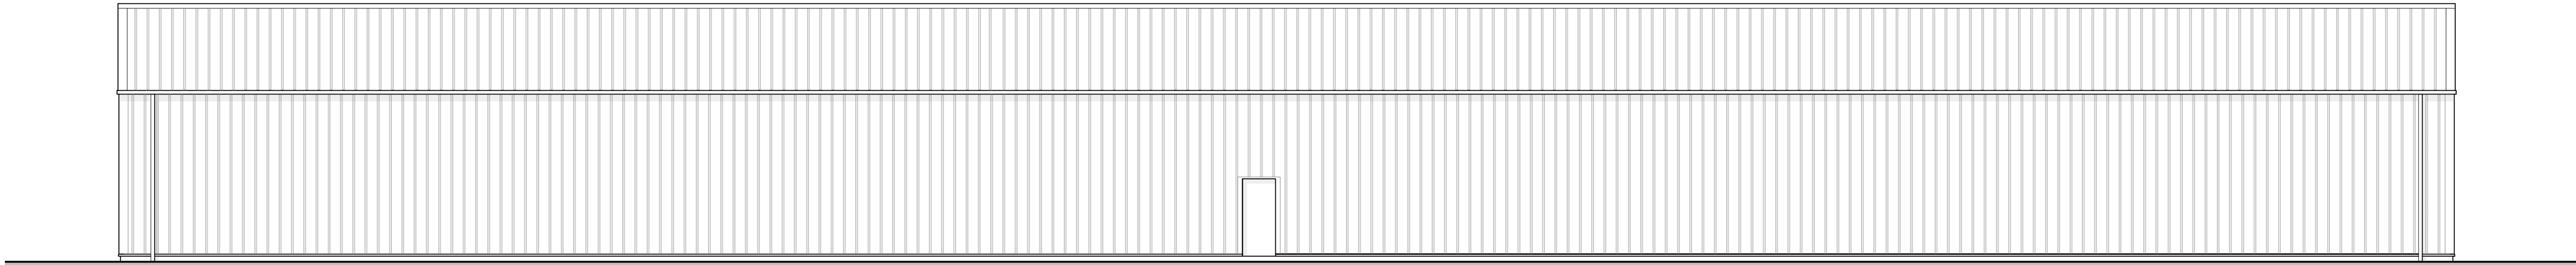

Building A - Western Elevation As Proposed



Building A - Northern Elevation As Proposed

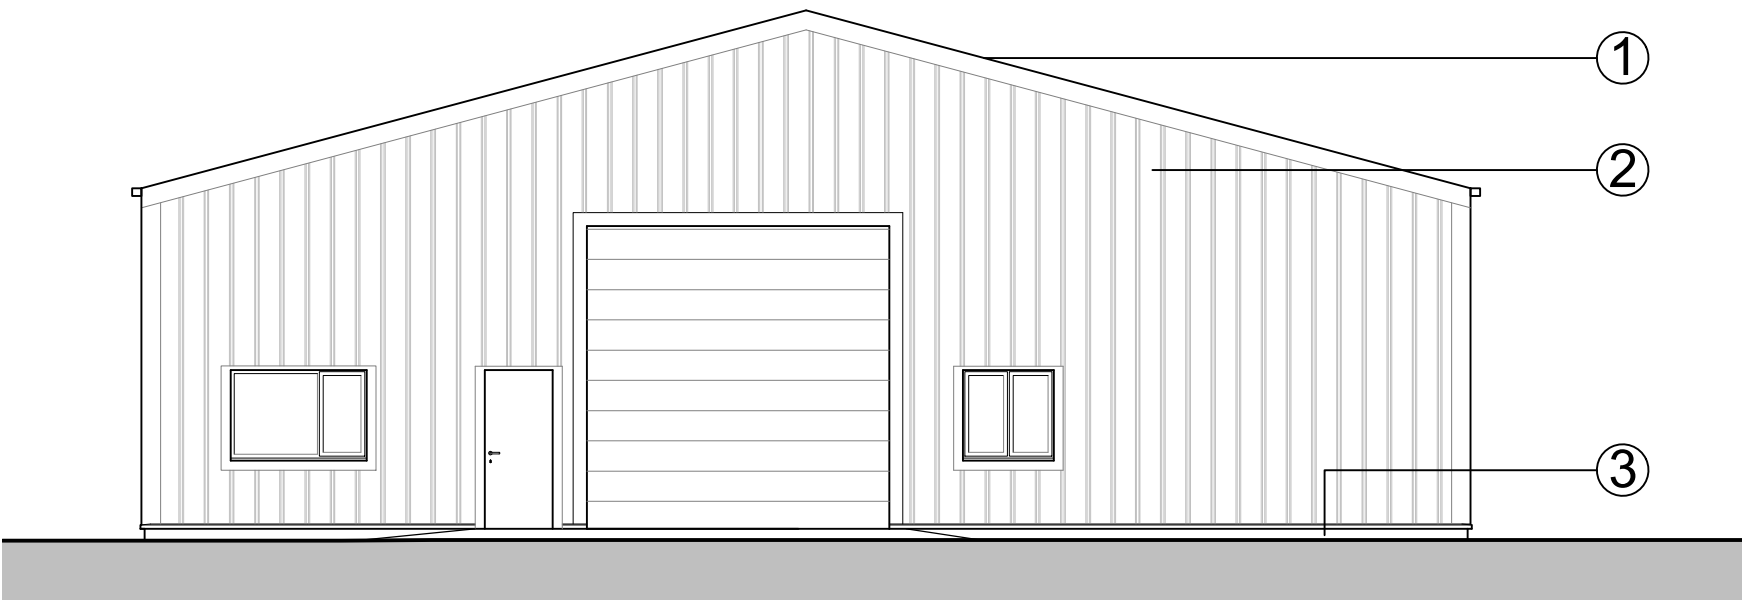

Building A - Southern Elevation As Proposed

1

2

3

4

5

6

Proposed Material Schedule

1 - Roof to comprise of Kingspan Insulated profiled metal roofing - colour: *Umber Grey - RAL 7022*


2 - Walling to comprise of Kingspan Insulated profiled metal cladding - colour: *Camouflage RAL 110 50 10*

3 - Masonry walling to comprise of 1ststock *Staffordshire Slate Blue Engineering Bricks*


4 - sinusoidal roofing to comprise of insulated *Kingspan KS1000srw sinusoidal profiled roofing panel - colour: dark grey*

5 - vertical timber cladding

6 - vertically orientated fibre cement sinusoidal profile rainscreen panels over insulated Kingspan panels - colour: black

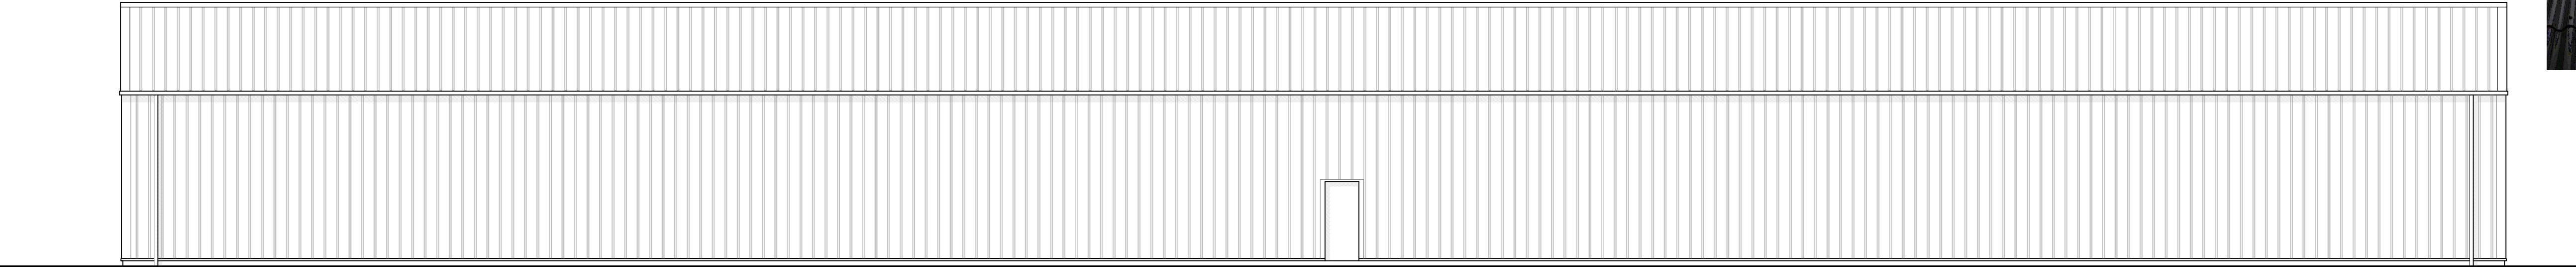

Building A - Eastern Elevation As Proposed

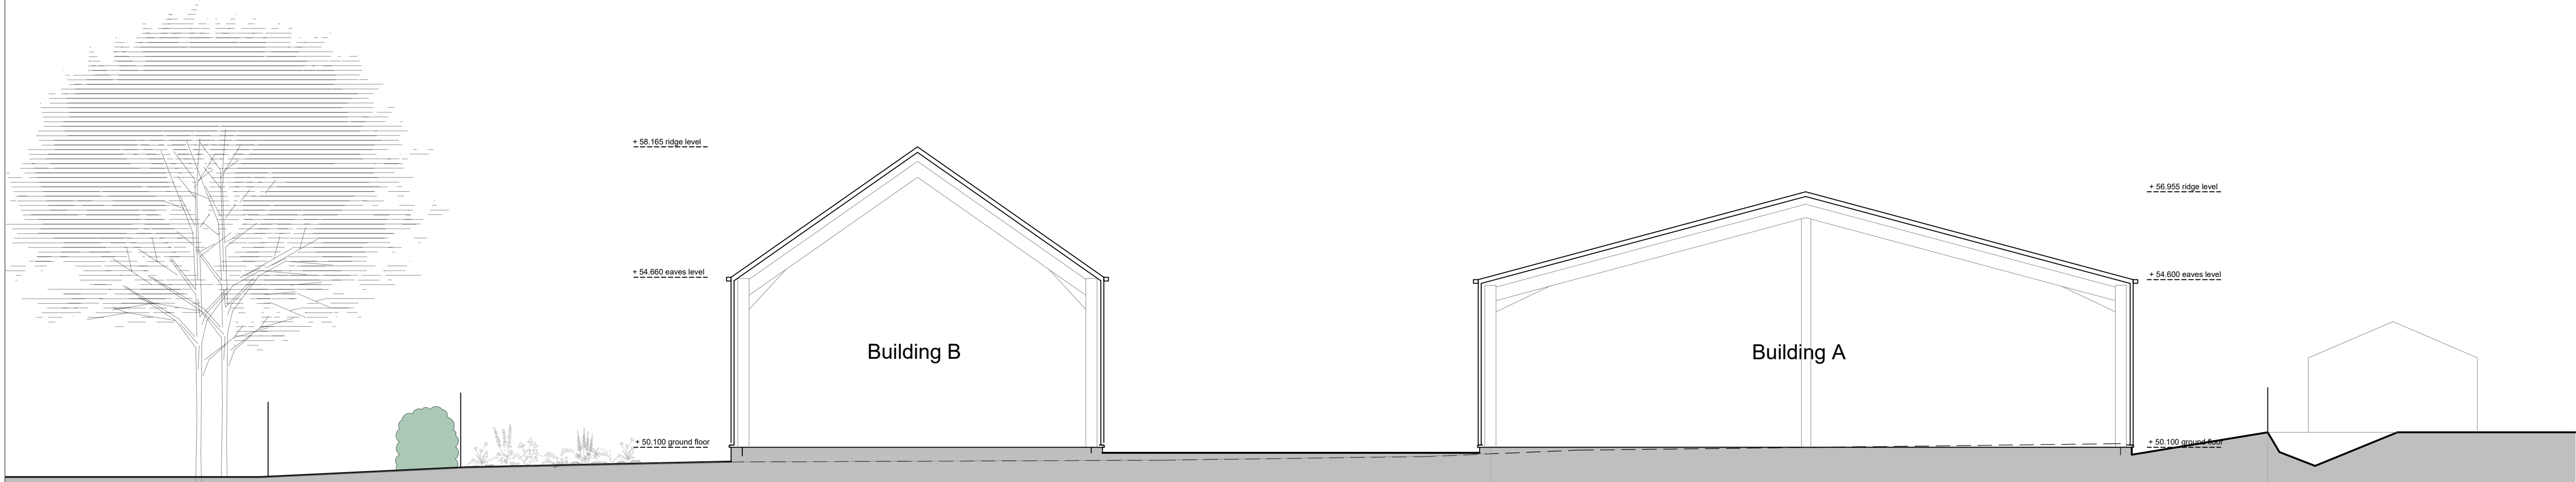

Site Section A-A' As Proposed

C	14.06.23	EC	scheme amended following planning officers comments
B	30.03.22	EC	FFL amended to Bdg A
A	15.03.22	EC	PLANNING ISSUE
REV	DATE	BY	AMENDMENT

folkes architects

The Old Forge
8 Church Street
Storrington
West Sussex
BN20 4JA

01323 888229
info@folkesarchitects.co.uk

CLIENT
Denver Commercial LLP

JOB TITLE
Development at Denver
Okehurst Lane
Billingshurst
West Sussex
RH14 9HR

DRAWING TITLE
Building A - Proposed Elevations
PLANNING ISSUE

DATE	SCALE	DRAWN BY
Feb 2022	as indicated	ec
		CHECKED BY
		mf

JOB NO.	DRAWING NO.	REVISION
21034	2.04	C

