


NOTES

- DO NOT SCALE OFF THIS DRAWING EXCEPT FOR PLANNING PURPOSES
- CHECK ALL DIMENSIONS ON SITE BEFORE ANY WORK IS COMMENCED
- ALL GOODS MATERIALS AND WORKMANSHIP MUST CONFORM WITH CURRENT BUILDING REGULATIONS, BRITISH STANDARDS AND CODES OF PRACTICE
- COPYRIGHT OF THIS DRAWING IS RETAINED BY THE ARCHITECT AND IT MUST NOT BE REPRODUCED WITHOUT WRITTEN CONSENT

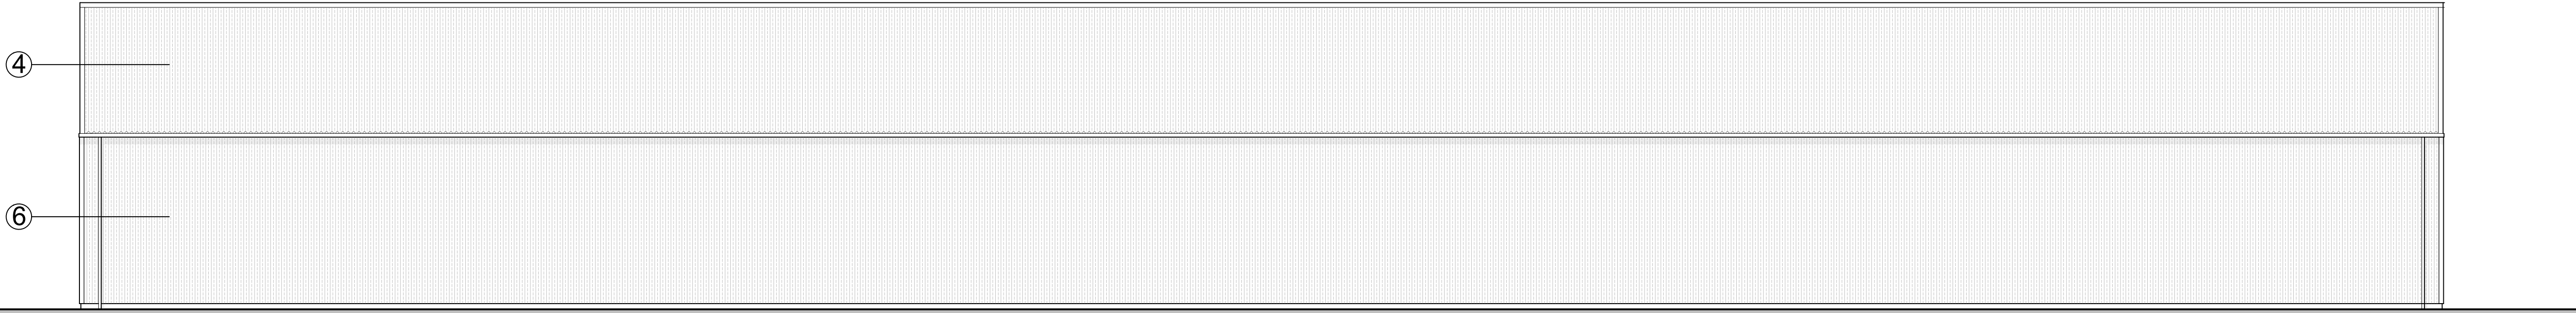


Building B - Western Elevation As Proposed



Building B - Northern Elevation As Proposed



Building B - Southern Elevation As Proposed

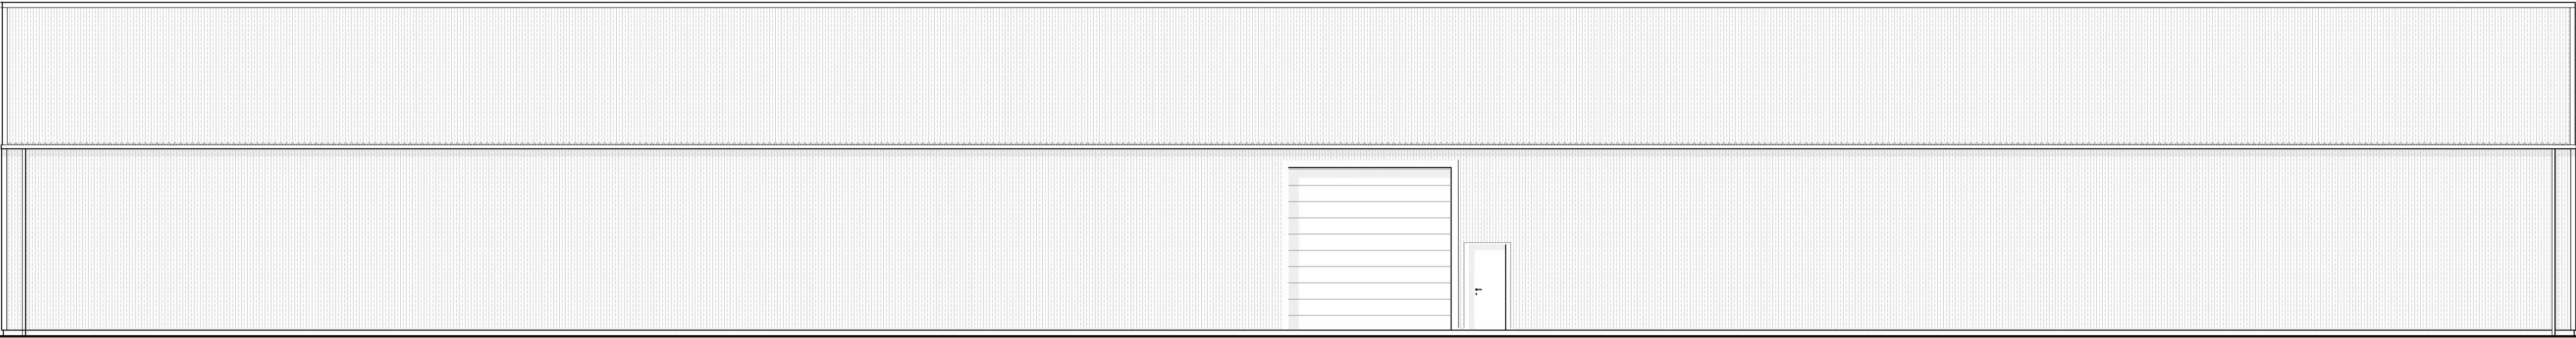

Building B - Eastern Elevation As Proposed

Proposed Material Schedule

1	Roof to comprise of Kingspan Insulated profiled metal roofing - colour: <i>Umber Grey - RAL 7022</i>
2	Walling to comprise of Kingspan Insulated profiled metal cladding - colour: <i>Camouflage RAL 110 50 10</i>
3	Masonry walling to comprise of Ibstock Staffordshire <i>Slate Blue Engineering Bricks</i>
4	sinusoidal roofing to comprise of insulated Kingspan <i>KS1000srw sinusoidal profiled roofing panel - colour: dark grey</i>
5	vertical timber cladding
6	vertically orientated fibre cement sinusoidal profile rainscreen panels over insulated Kingspan panels - colour: black

C	14.06.23	EC	scheme amended following planning officers comments
B	30.03.22	EC	FFL amended to Bdg A
A	15.03.22	EC	PLANNING ISSUE
REV	DATE	BY	AMENDMENT



1 01933 88829
info@folkesarchitects.co.uk

The Old Forge
6 Church Street
Surreyington
West Sussex
RH20 4JA

CLIENT
Denver Commercial LLP

JOB TITLE
Development at Denver
Okehurst Lane
Billingshurst
West Sussex
RH14 9HR

DRAWING TITLE
Building B - Proposed Elevations
PLANNING ISSUE

DATE	SCALE	DRAWN BY	ec
Feb 2022	as indicated	CHECKED BY	mf

JOB NO.	DRAWING NO.	REVISION
21034	2.06	C



Site Sectional Elevation (northern elevations) As Proposed

