37 The Spinney, RH20 2AP

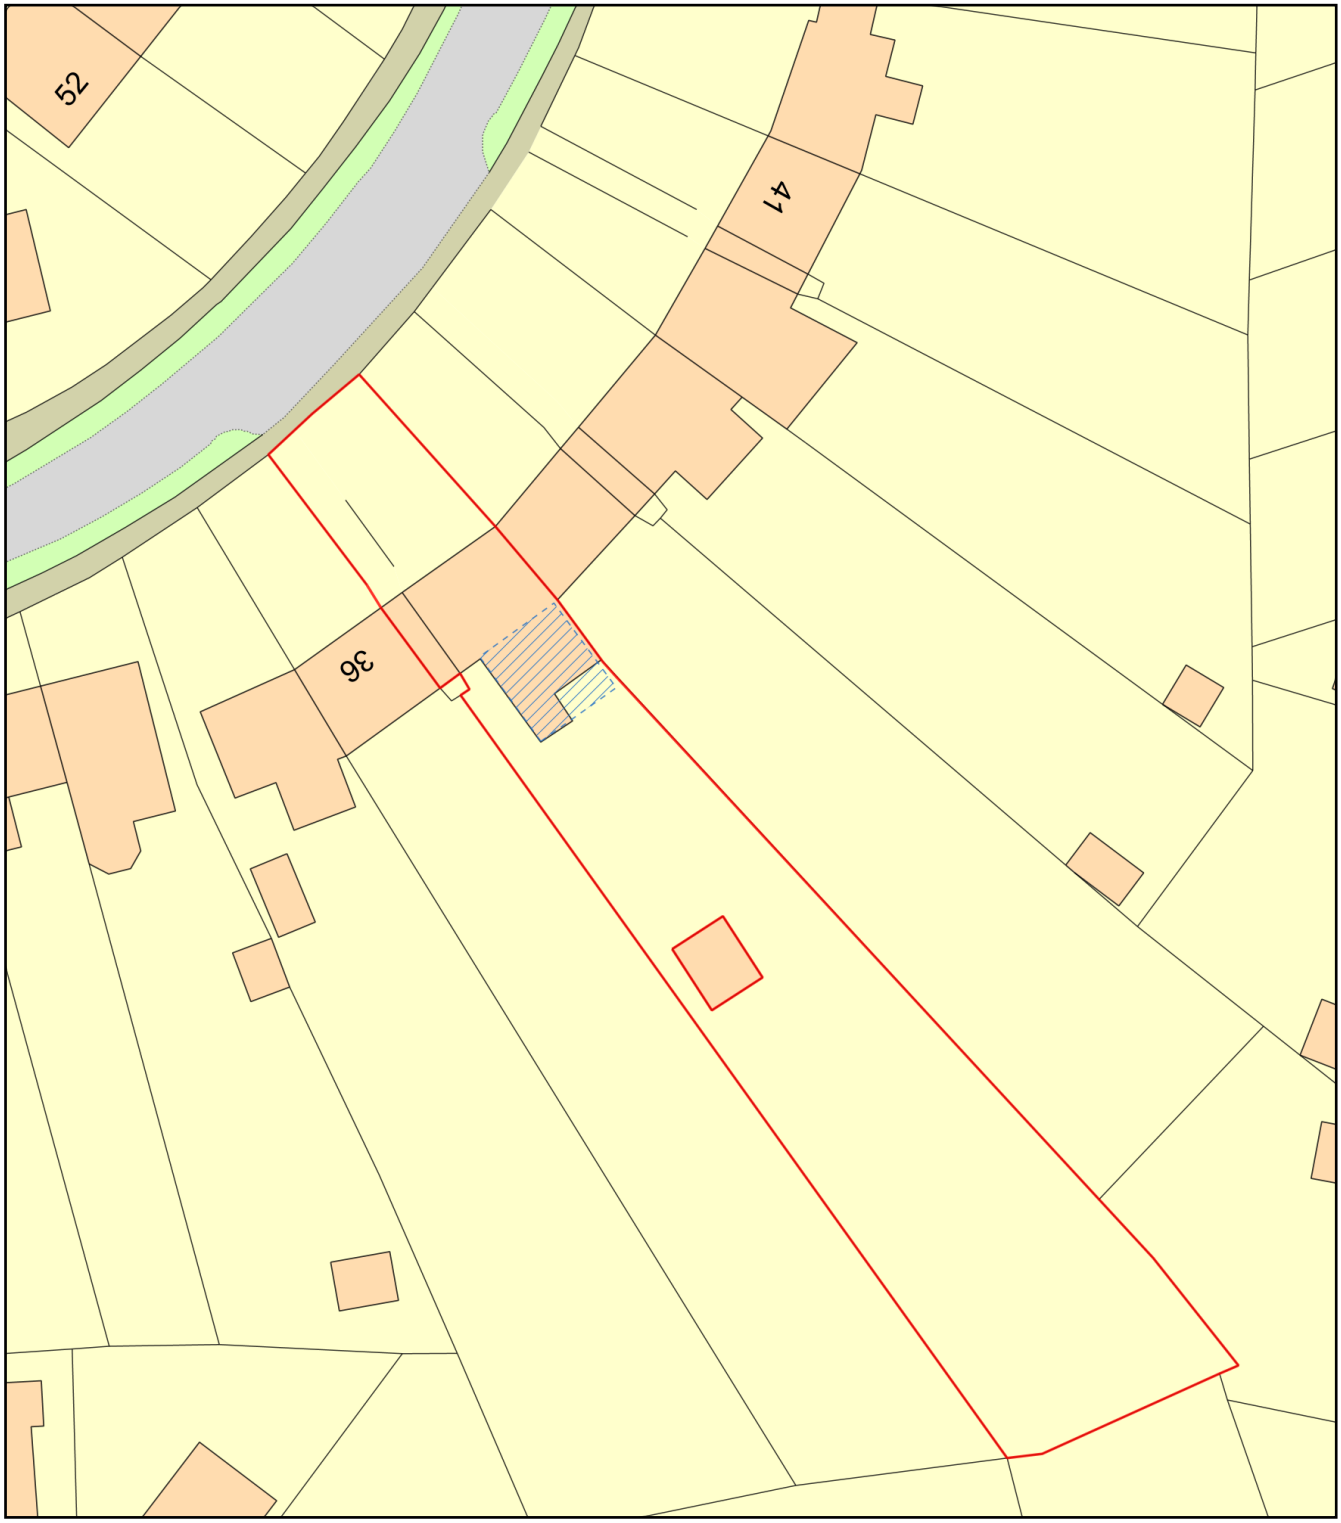

0 20
Metres

N

ReQuestaPlan

Plan Produced for: Joshua Scott

Date Produced: 28 Apr 2025

Plan Reference Number: TQRQM25118145707096

Scale: 1:500 @ A4

© Crown copyright and database rights 2025 OS 100042766