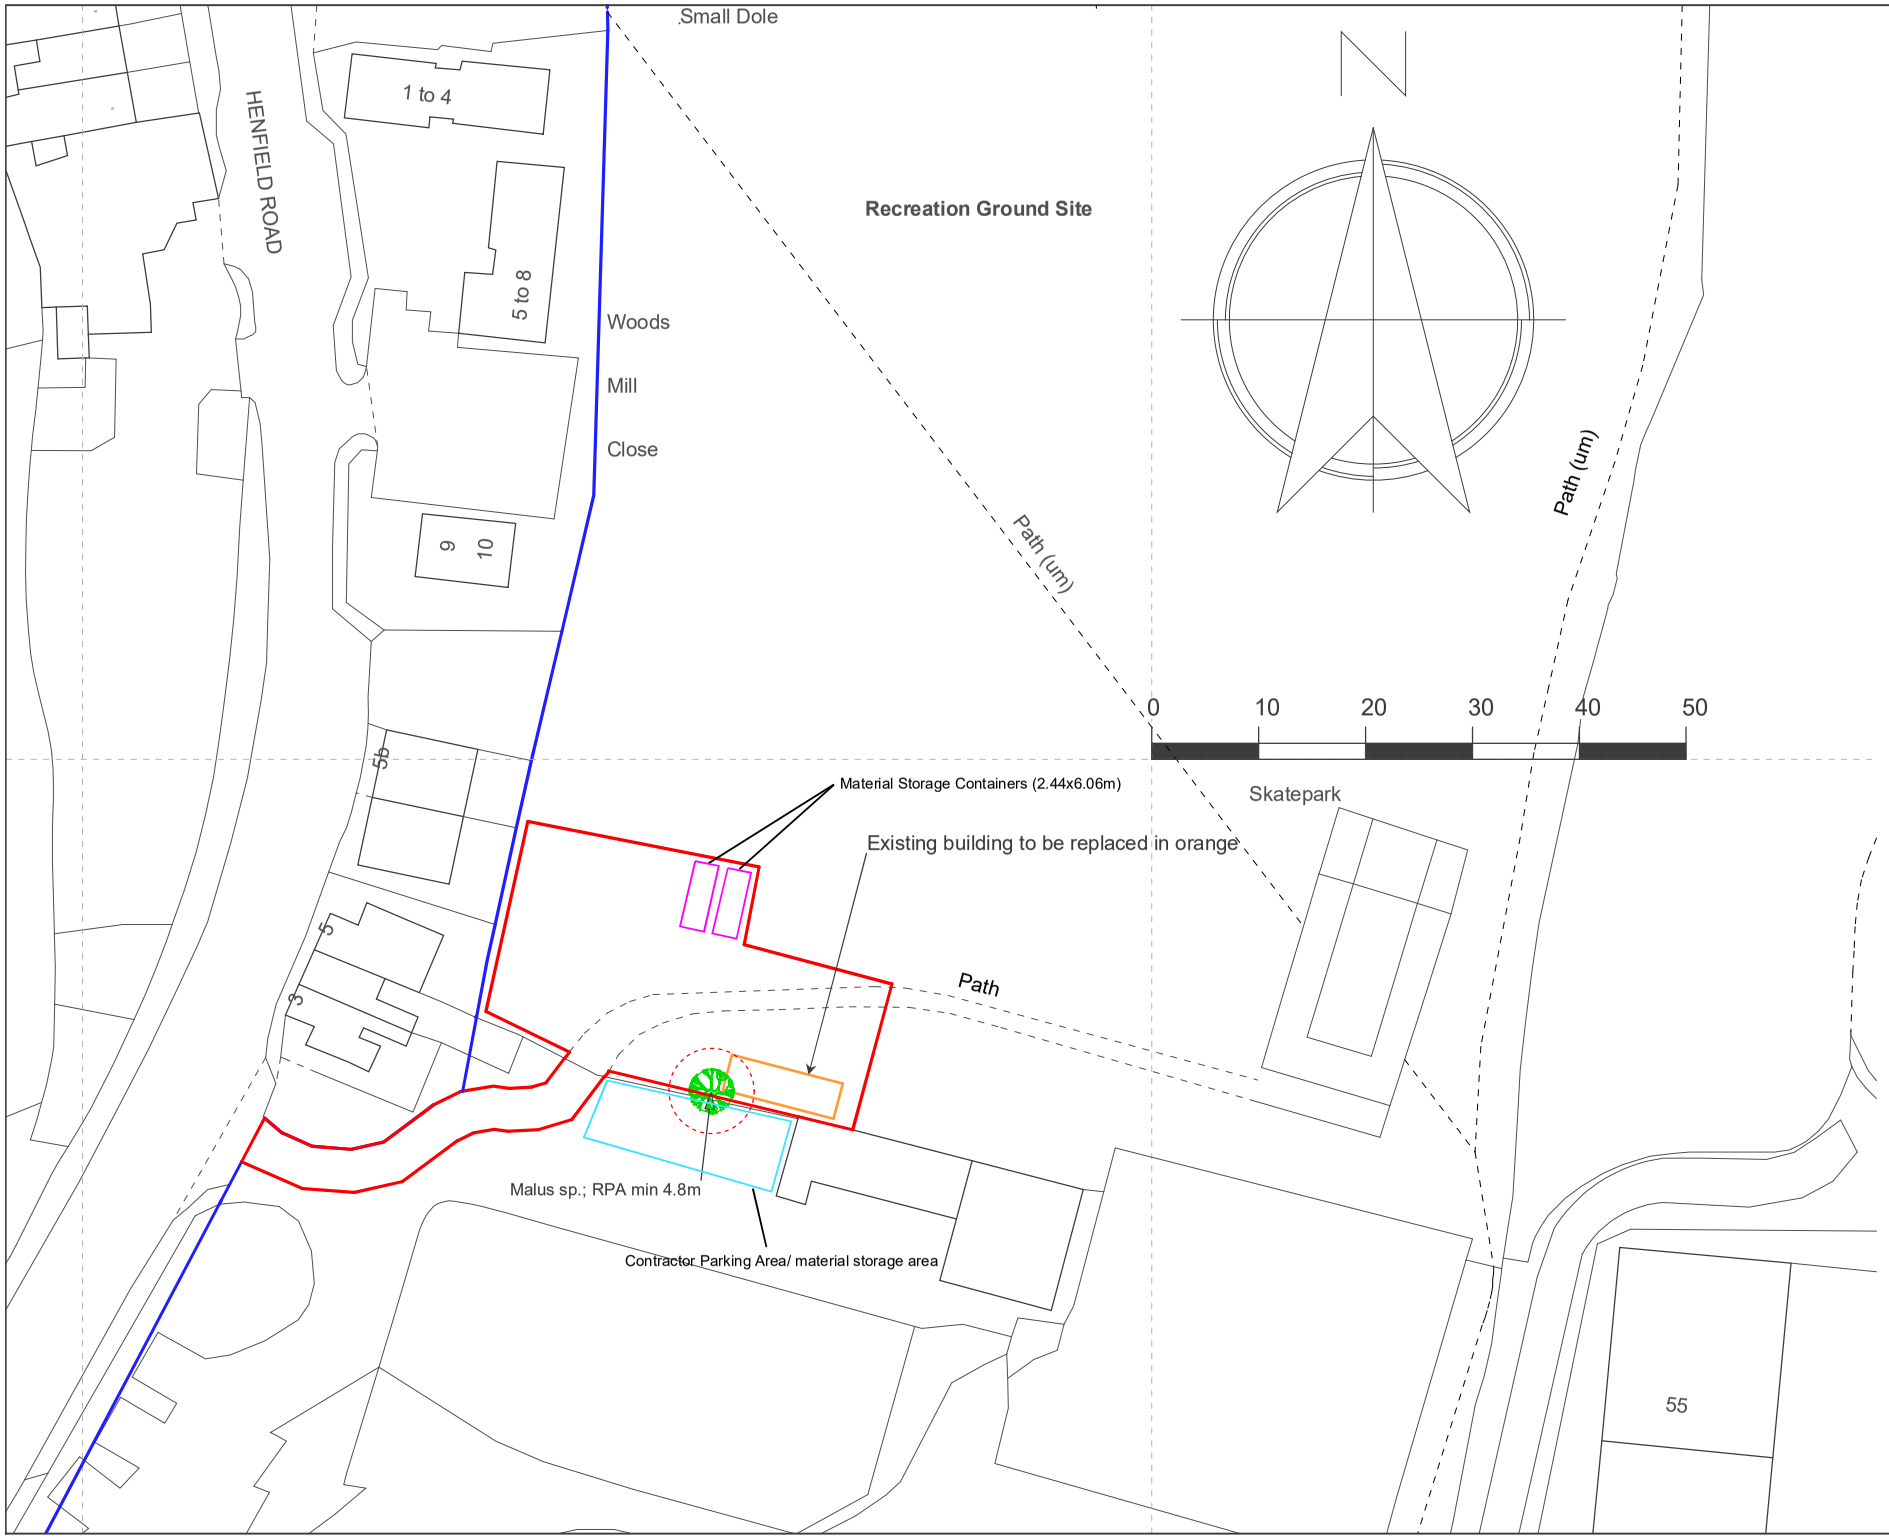

WWW.OSOTIMBER.COM
07977 579024

DRAWING PRODUCED BY:
OSOTIMBER Ltd,
222 Nevells Road, Letchworth
Hertfordshire, SG6 4UB

© This drawing, its contents, and all information contained therein is protected by copywright. It may be used once only for its intended purpose under a contract with OSOTIMBER LTD but specifically not for any other purpose

NOTES:
All dimensions are to be checked on site
Rev A - apple tree added
-
-
-
-
-
-
-
-
-
-

CLIENT APPROVED
Name, Date, Signature

Drawing Title:
ML1133_B02 - Existing Block Plan

Client:
Community Outbuilding

Site Address:
Mackley Industrial Estate, Henfield Rd, Small Dole, Henfield, BN5 9XR

Scale: 1 : 500 @ A3	**Date:** 02/10/2024
Revision: A	**Designer:** JPR