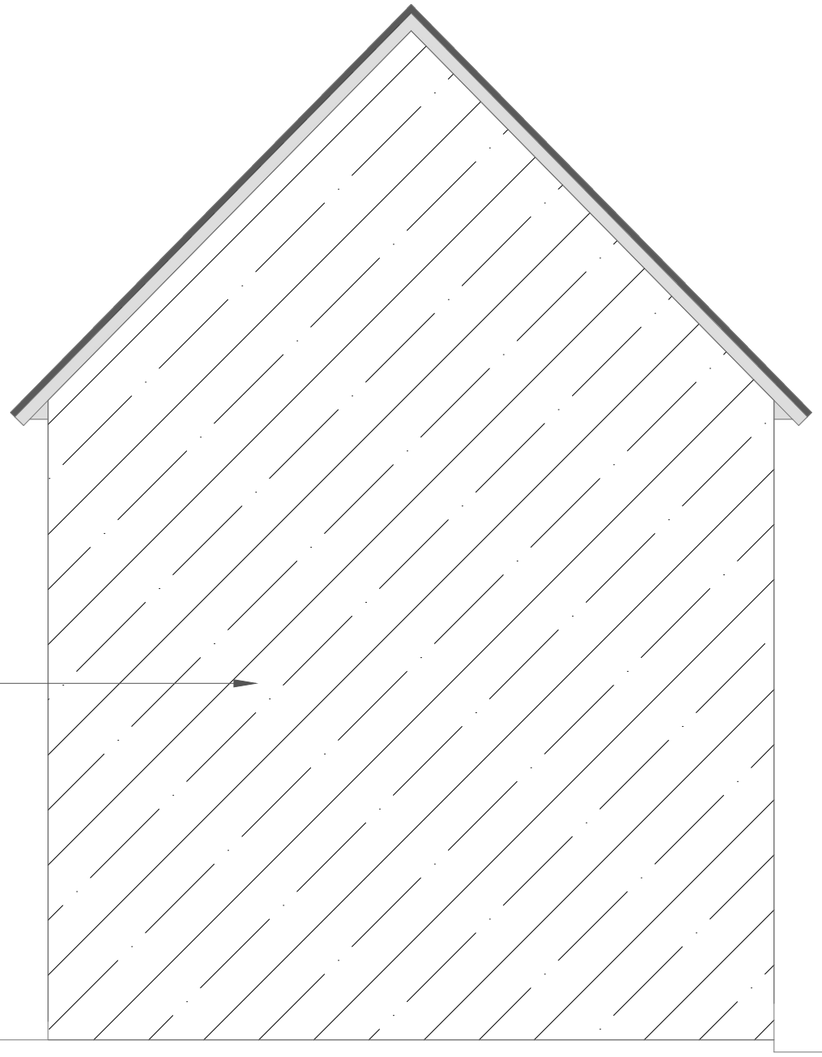


EXISTING PARTY WALL
WITH NUMBER 17

01 Final Draft

APPLICANT

MR C BURTON &
MS S THORPE

PROJECT

18 FREEMAN ROAD

DRAWING TITLE

EXISTING WESTERN
ELEVATION

| DRAWING No. | | REV |
|---|---|---|
| F-09 | | 01 |
| SHEET SIZE | SCALE | DATE |
| A4 | 1:50 | 28/04/2025 |

0m 1m 2m

SCALE 1:50