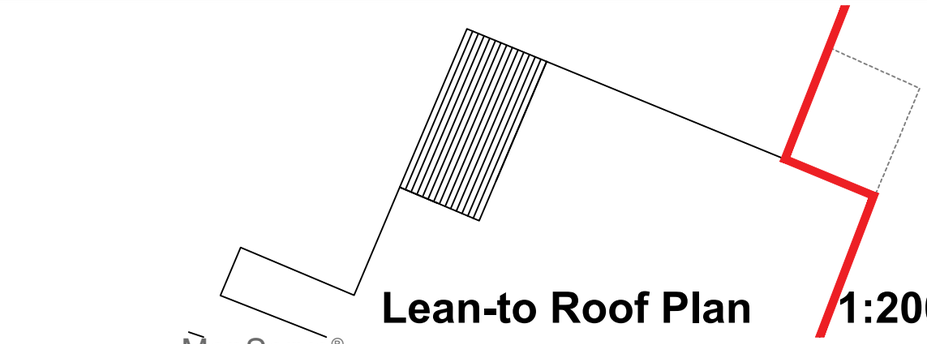

Lean-to Roof Plan 1:200 scale at A3

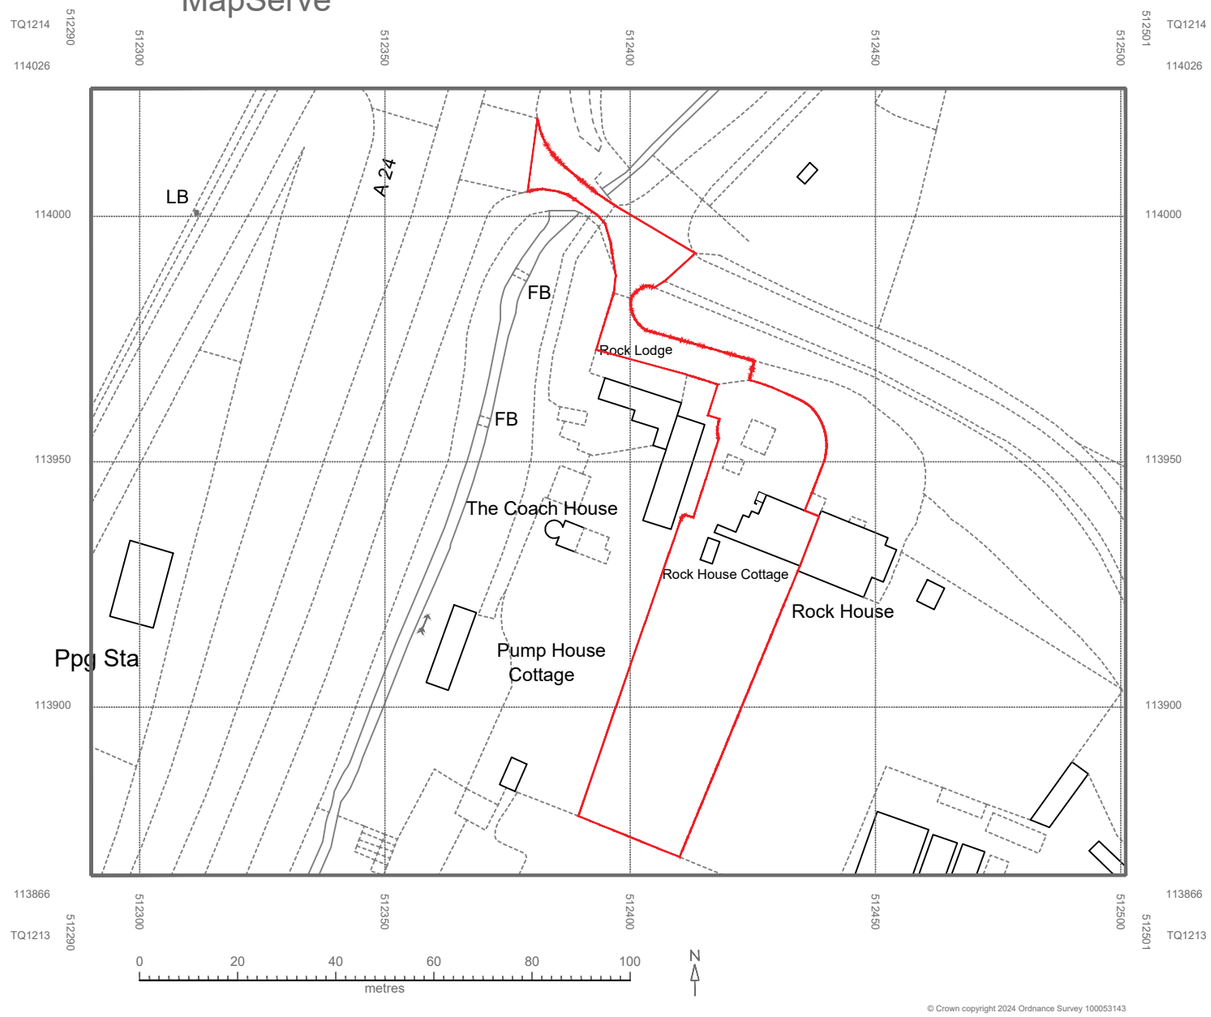

Location Plan 1:1250 scale at A3

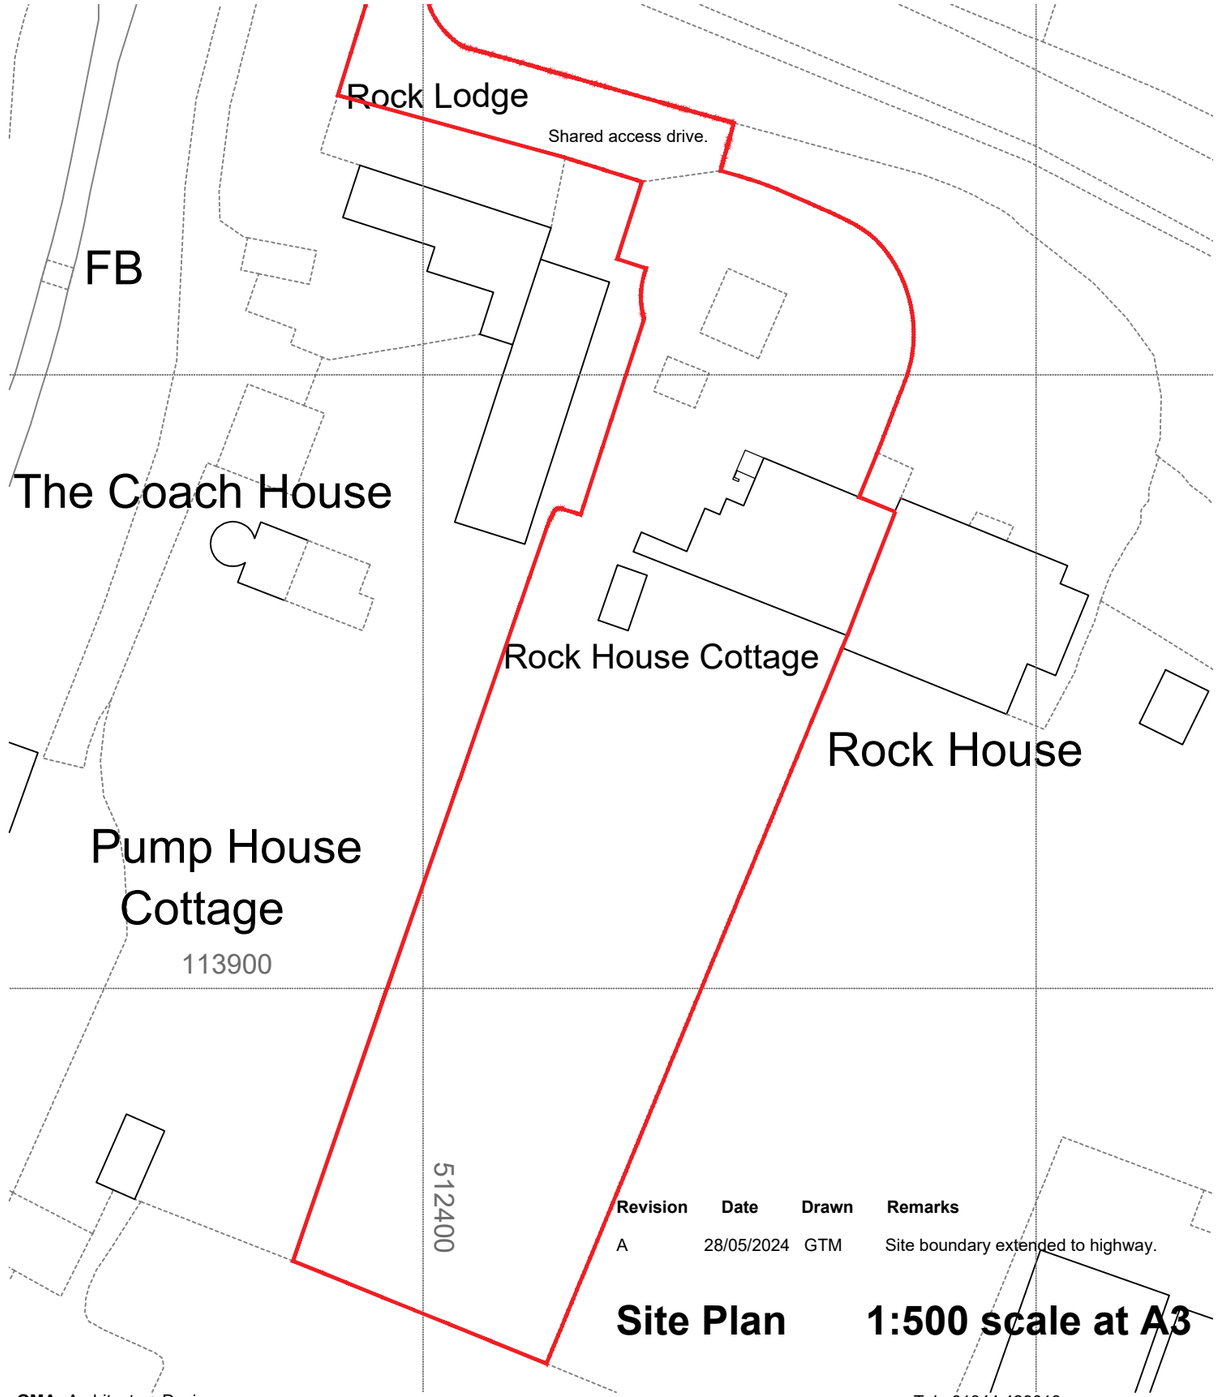

Revision	Date	Drawn	Remarks
A	28/05/2024	GTM	Site boundary extended to highway.

Site Plan 1:500 scale at A3

GMA Architects + Designers
Argosy House Collins Court High Street Cranleigh Surrey GU6 8AS
Tel: 01344 429018
Mob: 07716 720599

Project	Client	Drawing Title	Drawing No.
Rock House Cottage, The Hollow, Washington, West Sussex RH20 3DA	**C Andrews**	**Location, Site & Roof Plans**	**2404/01**
		date: 5 May 2024 / scale: 1:1250,1:500 & 1:200	drawn: GTM / design ©

rev. **A**

All dimensions must be verified by the contractor before commencing any operation or fabrication
It is the contractors responsibility to ensure compliance with the Building Regulations

no dimension to be scaled