Plan & Elevations

SCALE 1/200

0 5 10 15 20 25

metres

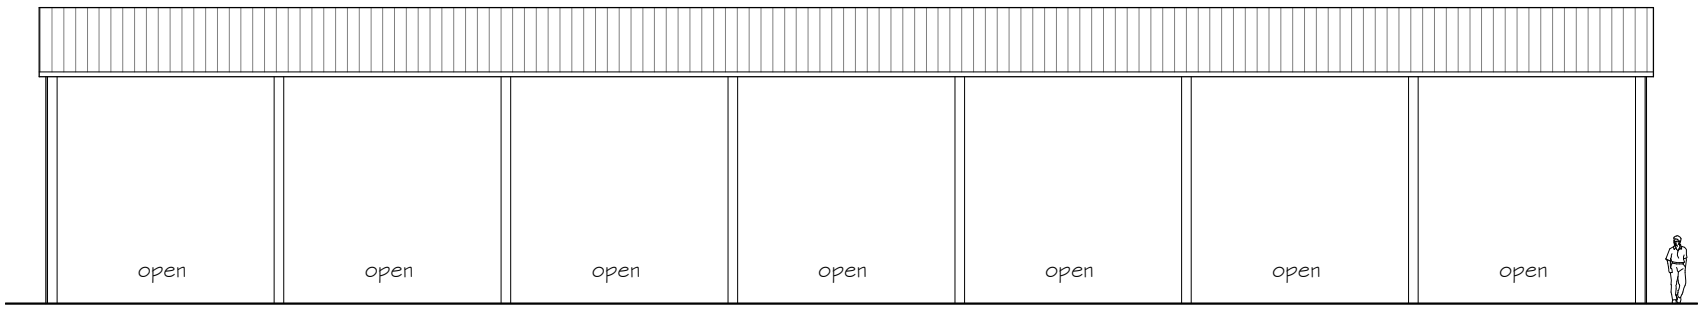

North East Elevation

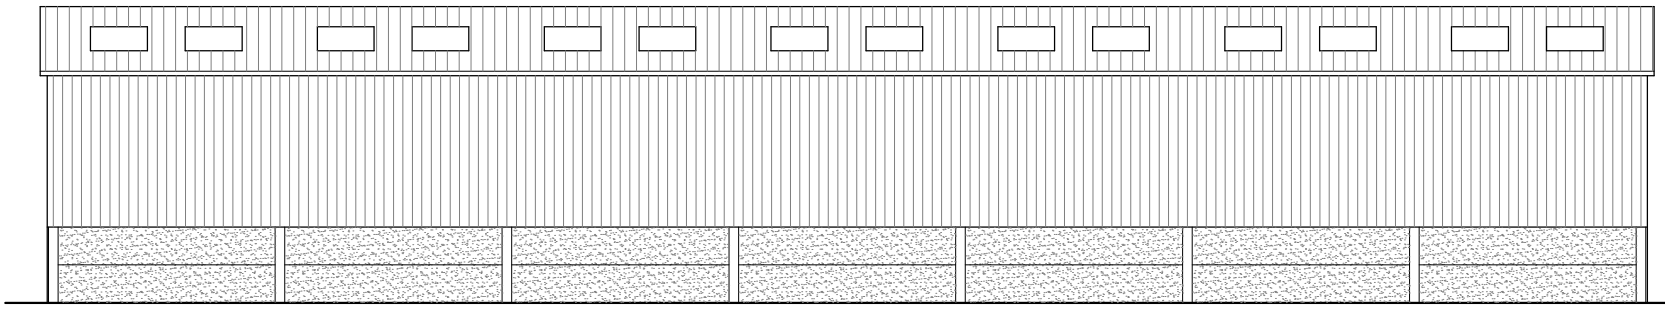

South West Elevation

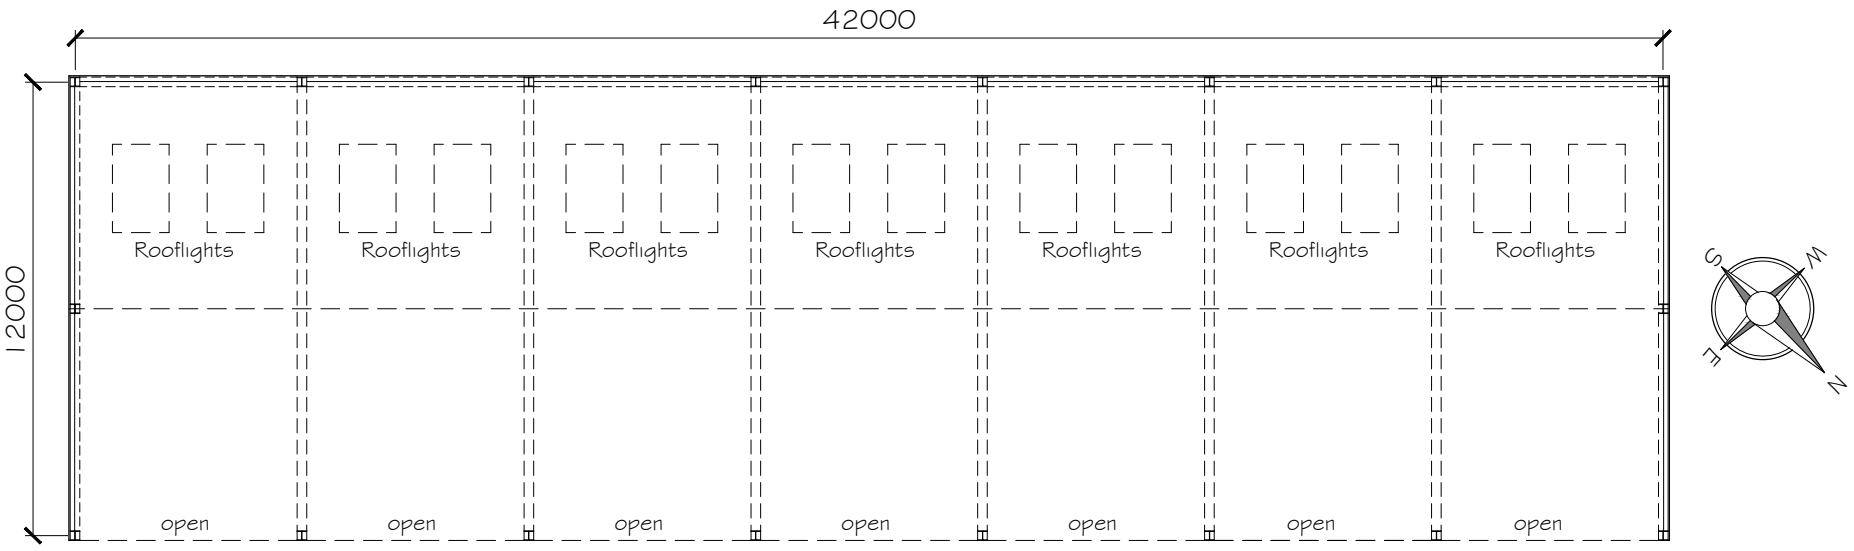

Ground Plan

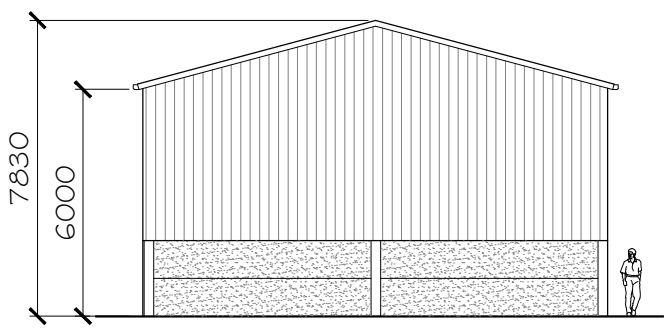

North West & South East Elevations

MATERIALS & FINISHES

Walls:

2M high Concrete panels on South West, North West & South East sides with Olive Green box-profile steel sheeting above. North East side open.

Roof:

15 degree pitch, sheeted with Big 6 profile cement fibre (colour Natural) and incorporating 14no 2896mm long rooflights as shown.

Site
Warrenside Farm
Elmhurst Lane
Slinfold
Horsham
West Sussex
RH13 0RJ

Project
Proposed Forestry Building

Title
Building Layout & Elevations

Date	Scale
Feb 2024	1/200

Drg No	Rev
24-02-01	

Sheet Size: A3