


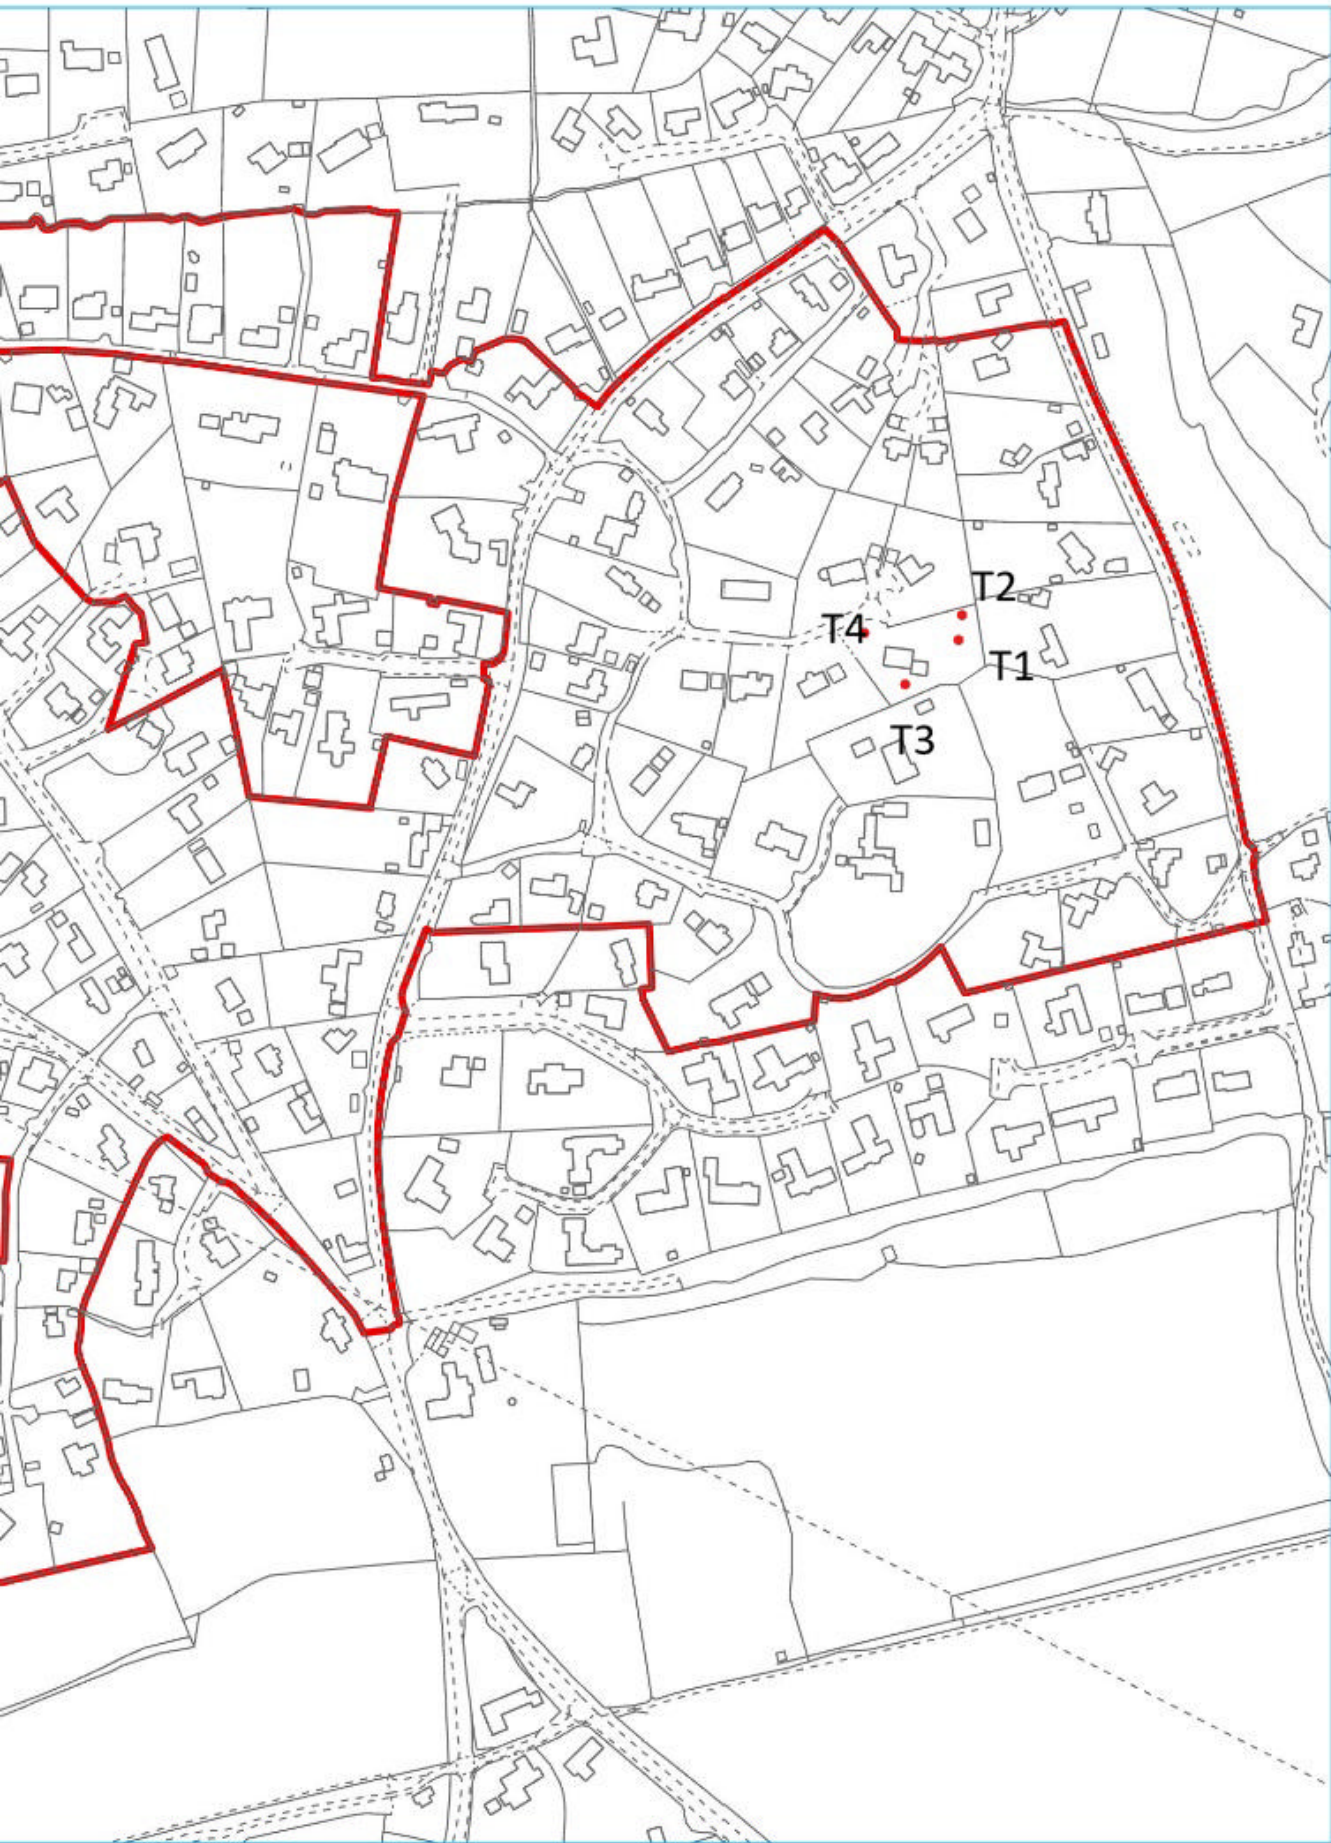

Proposed Conservation Area West Chilmington Lanes

Reference: .	Scale: 1:5,000 (at A4)
Date: 19/12/2023	Revision: .

data is subject to terms and conditions.

West Sussex RH12 1RL
Chief Executive: Jane Eaton