



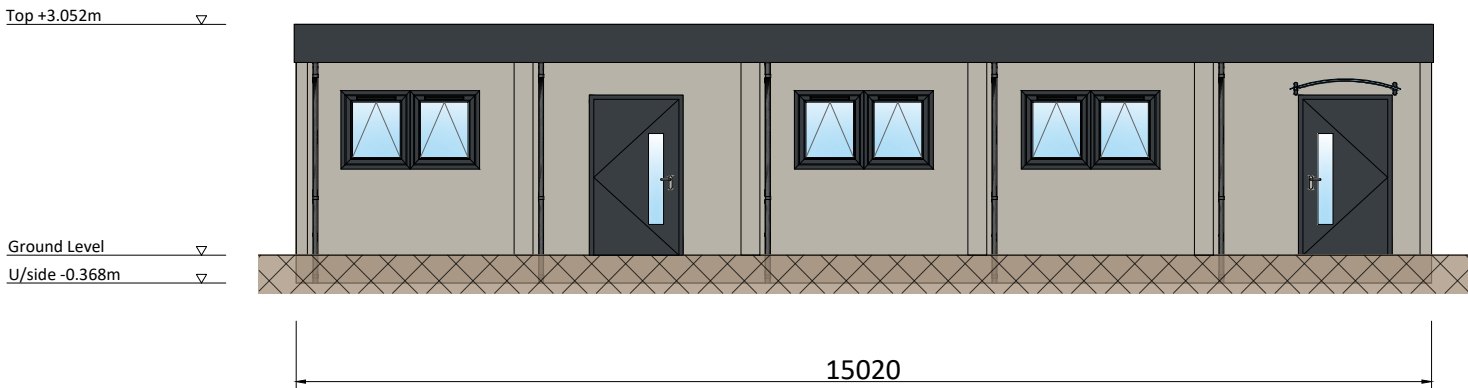


North

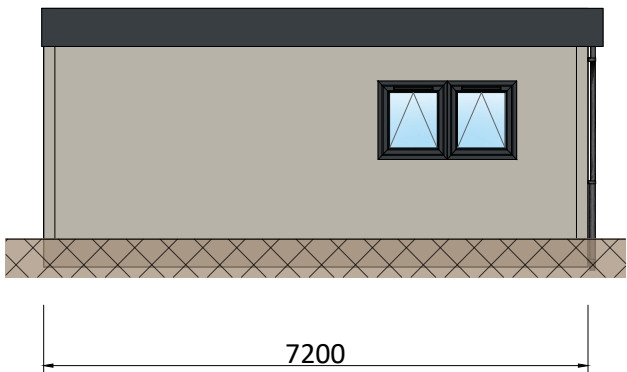


East



South

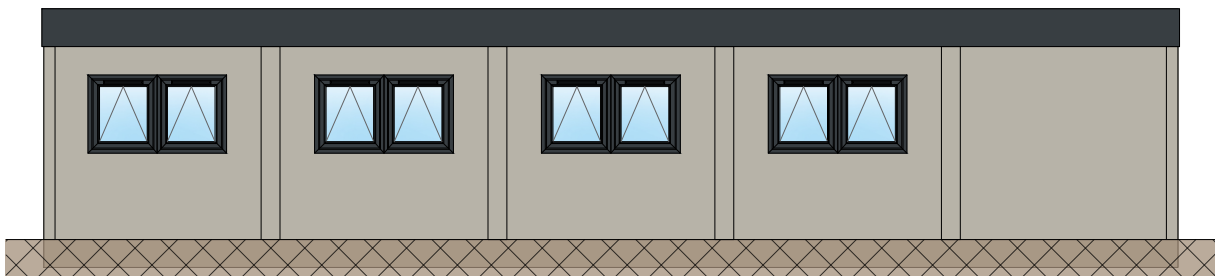


West

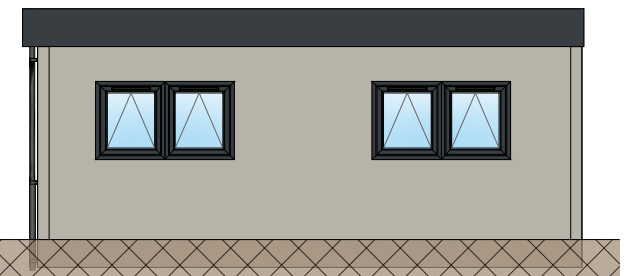

External Finishes - as illustrated

- **Walls:** Plastisol steel - Goosewing Grey BS 10A05
- **Fascia:** Plastisol steel - Anthracite RAL 7016
- **Doors:** Steel - PPC Anthracite RAL 7016
- **Main entrance door canopy:** Steel frame - PPC Anthracite RAL 7016 c/w clear polycarbonate over
- **Windows:** uPVC - foil wrapped Anthracite RAL 7016 externally (white internally)
- **RWPs:** uPVC - black
- **Air grilles/louvres/pipes/trunking:** Black

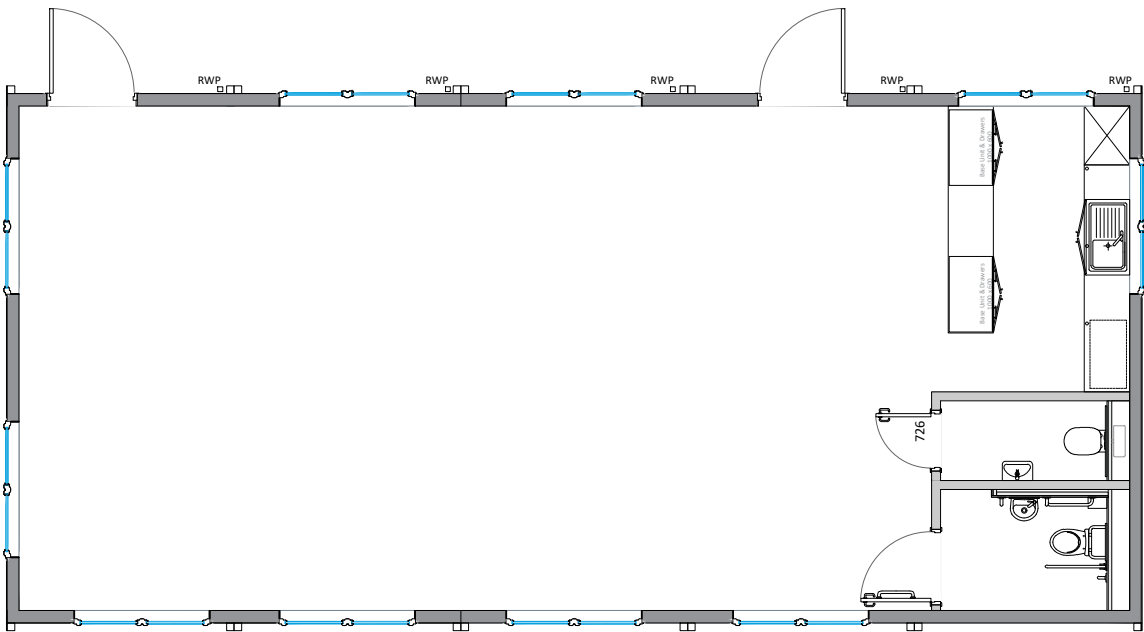

Key Plan

P02	Level access	03/07/26	RH
P01	First issue	03/07/26	RH
REV.	DESCRIPTION	DATE	BY

DRAWINGS ARE WERNICK'S COPYRIGHT AND MAY NOT BE REPRODUCED.
DRAWING NOT TO SCALE UNLESS SPECIFIED.
DIMENSIONS AND LAYOUT SUBJECT TO CHANGE.
ALL DIMENSIONS ARE IN MM UNLESS OTHERWISE SPECIFIED.

Wernick
REFURBISHED BUILDINGS

STATION LANE
SHIPTON-BY-BENINGBROUGH
YORK
YO30 1BS
01904 471481
REFURBISHED@WERNICK.CO.UK
WWW.WERNICK.CO.UK

CLIENT
Rusper Primary School

PROJECT
New Hall

DRAWING
Proposed Elevations

DRAWN	CHECKED	DATE	SCALE @ A3
RH	ME	03/07/26	1:100

DRAWING No. 0130-WRB-DD-01-DR-AR-101	REVISION P02
---	-----------------

CONTRACT No.

Wernick
GROUP