


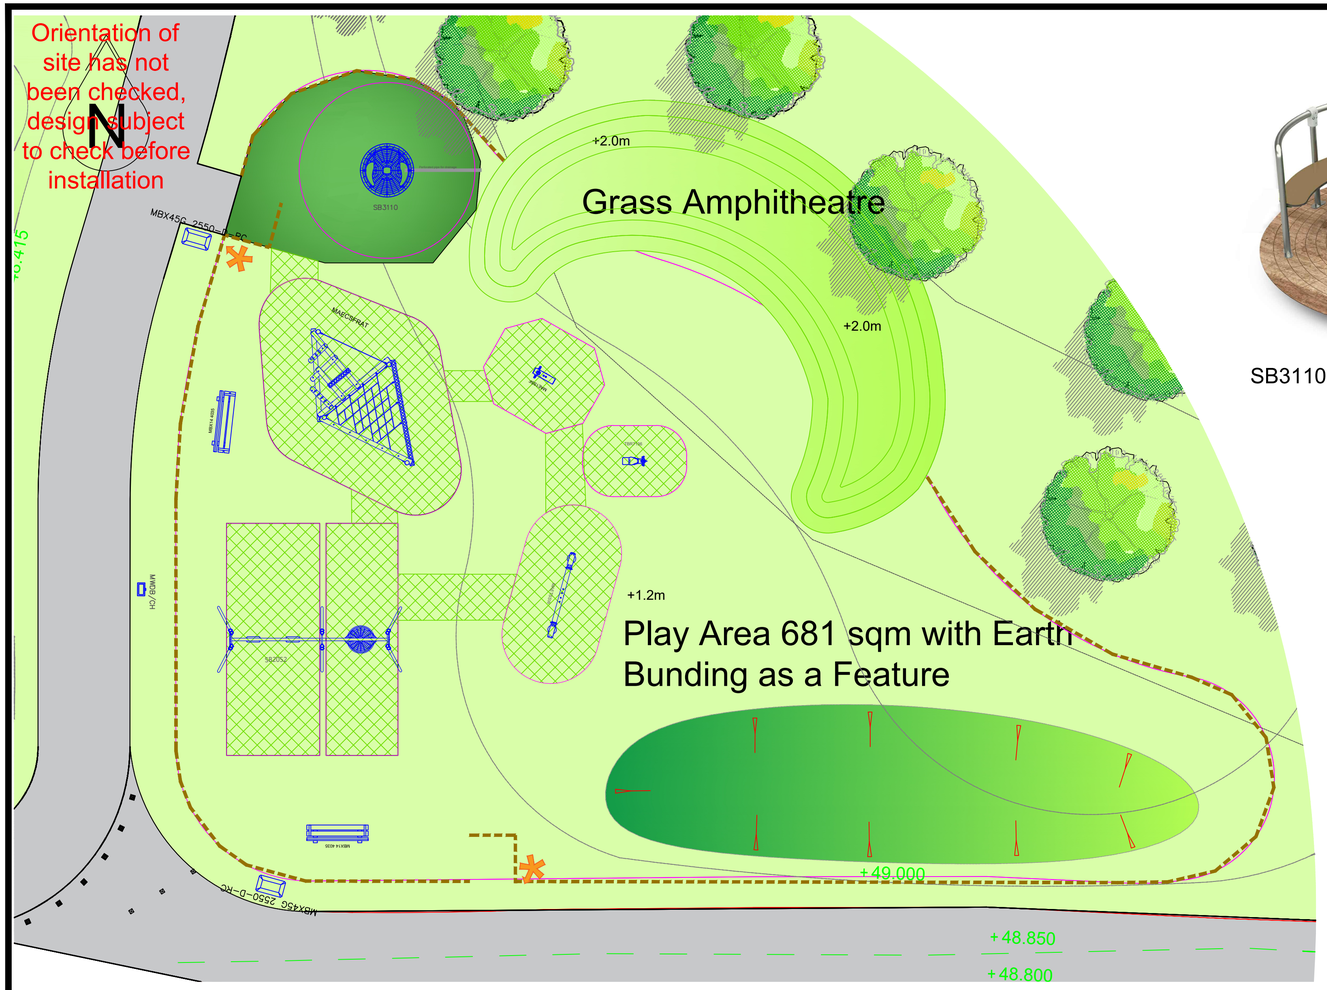

SB3110 - Wheelchair Roundabout



SB2052 - Double Bay Swings



TBR7136 - Spring Rider



MAETSSW - Seesaw



MAE1SSF - Springer



MBX45G 2550 - D - RC - Recycling and Litter Bin




MWDB/CH - Dog Bin



Grass Amphitheatre



MBX14 4035 - Bench

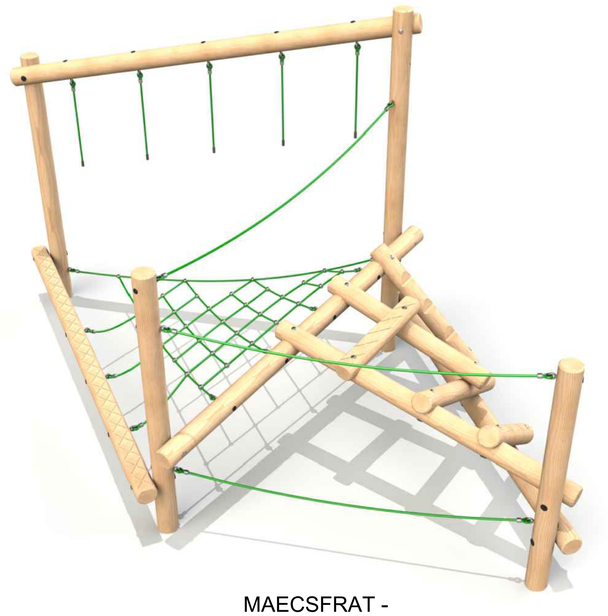

MAECSFRAT - Clamber Stack Fratello

SCALE BAR 1:100 @ A1

0 5 10 15 20

EXACT LOCATION OF EQUIPMENT TO BE AGREED ON SITE. ALL SURFACING TO BE FLAT AND LEVEL, ANY DISCREPENCIES IN LEVELS TO BE REPORTED TO MIRACLE DESIGN & PLAY IMMEDIATELY

Miracle Design & Play
TEL: ++44 (0)1604 658240
E-MAIL: sales@miracledandp.co.uk
WEB: www.miracledesignandplay.co.uk

PROJECT TITLE: Pulborough

SHEET TITLE: Proposal

Key:

Fencing:
- 500mm High Timber Knee Rail
- A3 Sized Freestanding Mounted Signage

Surfacing:
- PCC Edging to perimeter of Surfacing
- Wetpour Safety Surfacing with Trenched Edging
- Grass Mound (Inside Play Area)
- Existing Grass
- Gravel Pump Track Surfacing
- Macadam Surfacing by Client
- Grass Mat Safer Surfacing: ECOSMART GRASS TILES 1.5M X 1M TO CFH 3.0M

Landscaping:
- Trees by Client
- Shrub Planting by Client

Equipment Fall Zone (No safety surfacing required if located on well maintained turf and under 1.5m CFH)

REVISIONS

Issue	Description	Date
A	Revised Per Comments	09/09/26
B	Revised Per Comments	28/10/26

DRAWN BY: O.Ewen
REVISED BY: S.Thomas
CHECKED BY: A.Popielska
SCALE: 1:100@A1
ISSUE: B
CLIENT: Barratt Redrow
DRAWING NO: Q12345_B
DATE 19/08/26

© 2026 MIRACLE DESIGN AND PLAY LTD, "ALL RIGHTS RESERVED, THIS DRAWING MAY NOT BE REPRODUCED,TRANSMITTED OR STORED IN WHOLE OR IN PART WITHOUT OUR WRITTEN CONSENT"