
Orientation of site has not been checked, design subject to check before installation

N

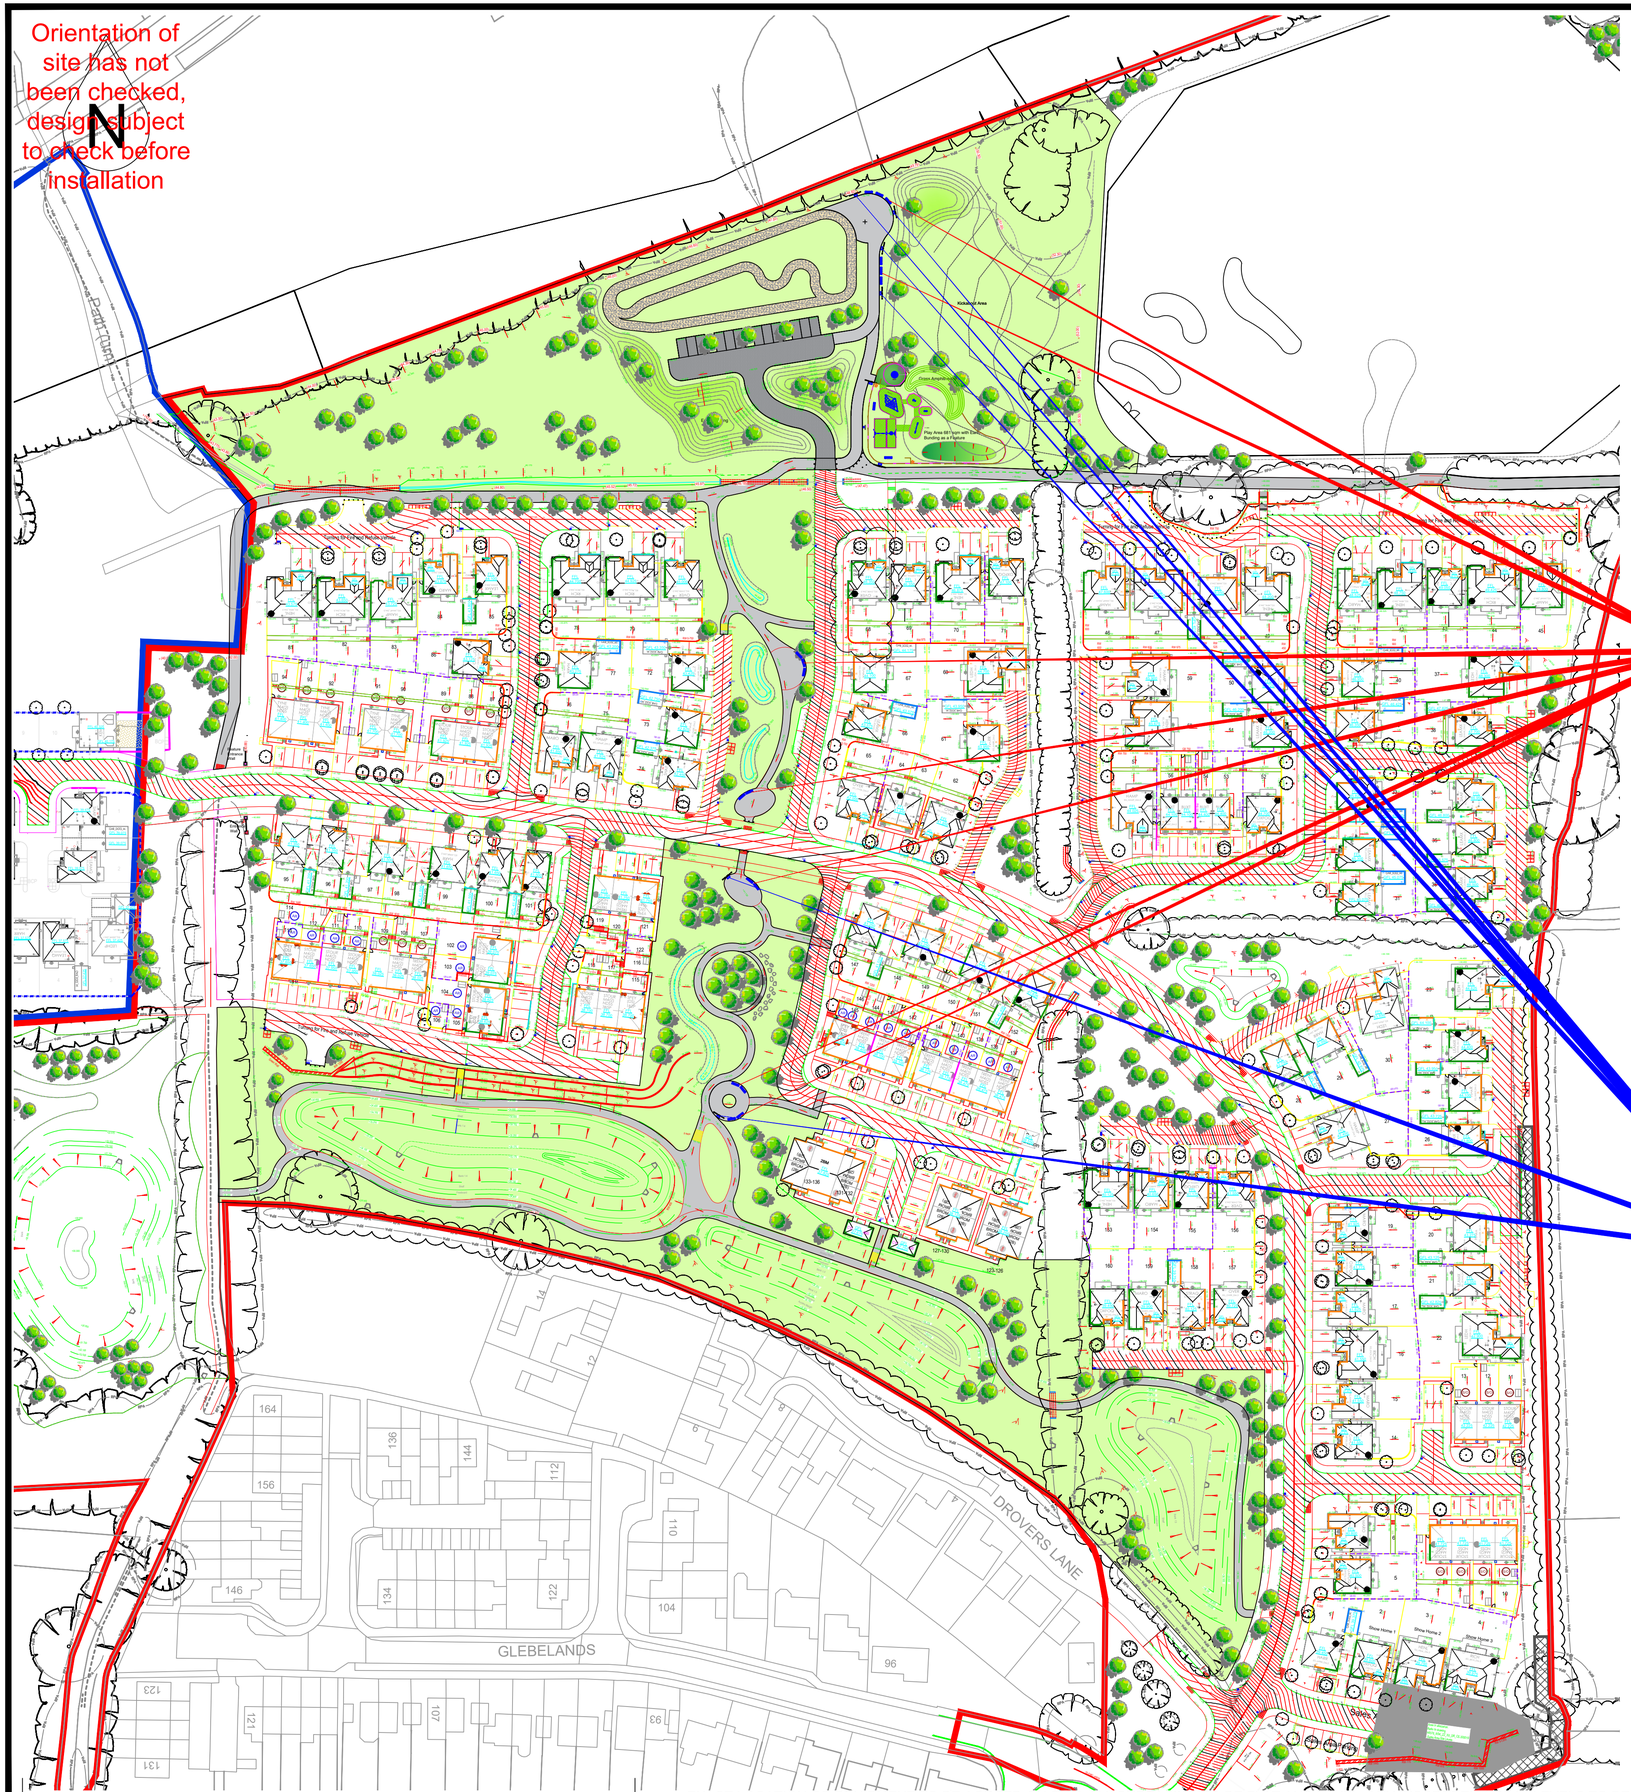



MBX174055 - Bench



MBX45 2596 - Bin

EXACT LOCATION OF EQUIPMENT TO BE AGREED ON SITE. ALL SURFACING TO BE FLAT AND LEVEL, ANY DISCREPENCIES IN LEVELS TO BE REPORTED TO MIRACLE DESIGN & PLAY IMMEDIATELY

Miracle Design & Play

TEL: ++44 (0)1604 658240
E-MAIL: sales@miracledandp.co.uk
WEB: www.miracledesignandplay.co.uk

PROJECT TITLE: Pulborough

SHEET TITLE: Site Plan

Key:

Fencing:

- 500mm High Timber Knee Rail
- A3 Sized Freestanding Mounted Signage

Surfacing:

- PCC Edging to perimeter of Surfacing
- Wetpour Safety Surfacing with Trenched Edging
- Grass Mound (Inside Play Area)
- Existing Grass
- Gravel Pump Track Surfacing
- Macadam Surfacing by Client
- Grass Mat Safer Surfacing: ECOSMART GRASS TILES 1.5M X 1M TO CFH 3.0M

Landscaping:

- Trees by Client
- Shrub Planting by Client

Equipment Fall Zone (No safety surfacing required if located on well maintained turf and under 1.5m CFH)

REVISIONS

Issue	Description	Date
A	Revised Per Comments	09/09/26
B	Revised Per Comments	28/10/26

DRAWN BY: O.Ewen

REVISED BY:

CHECKED BY: L.White-Robinson

SCALE: NTS

ISSUE: B

CLIENT: Barratt Redrow

DRAWING NO: Q12345_B

DATE: 19/08/26

© 2026 MIRACLE DESIGN AND PLAY LTD, "ALL RIGHTS RESERVED, THIS DRAWING MAY NOT BE REPRODUCED,TRANSMITTED OR STORED IN WHOLE OR IN PART WITHOUT OUR WRITTEN CONSENT"