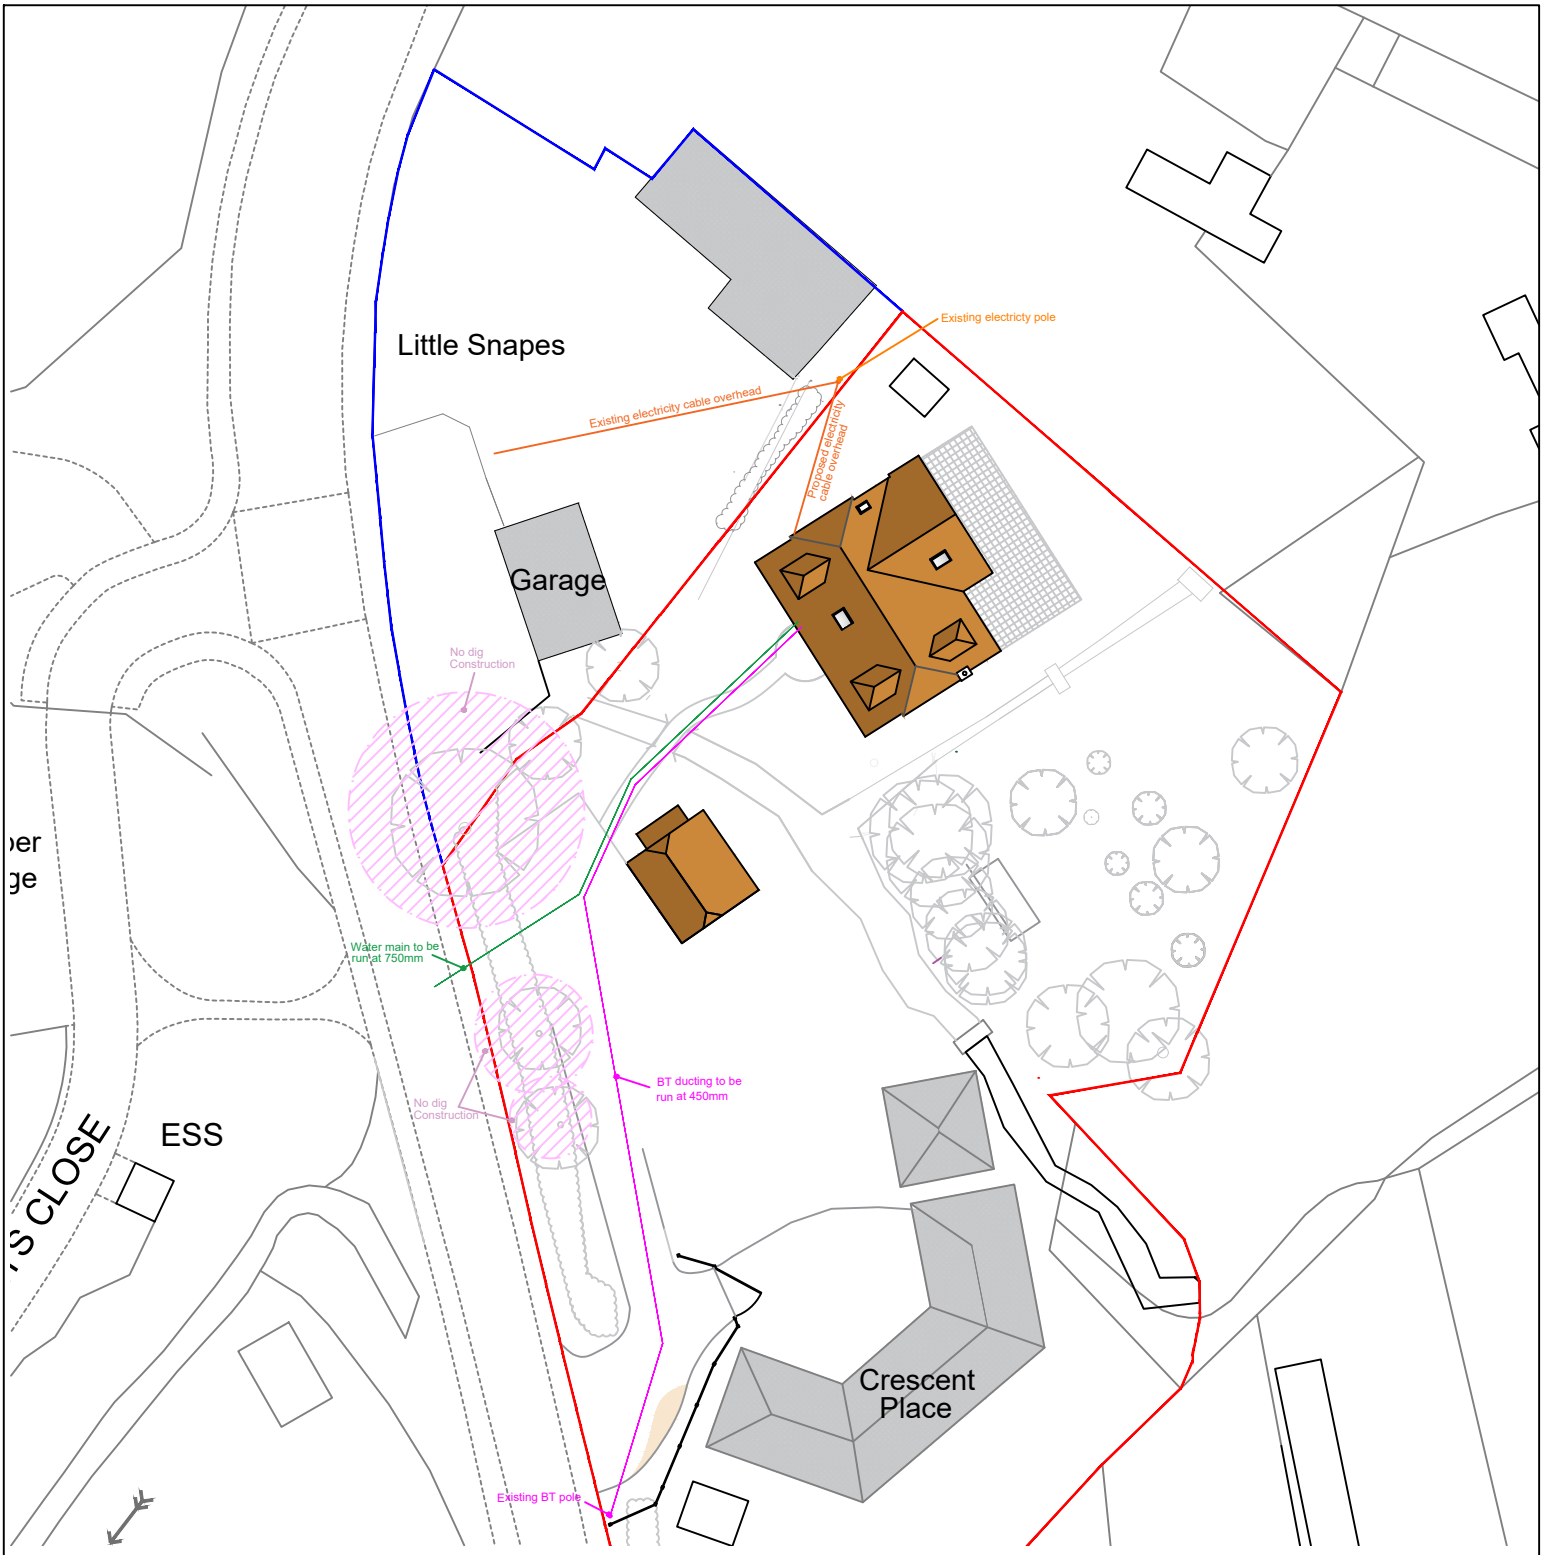

Legend

- Proposed water main run at 750mm deep
- Existing/ Proposed electricity cable
- Proposed BT ducting

Scale Bar (1:500)

0m 10m 20m 30m 40m 50m

revision			

address
Crescent Place, Storrington Road, Thakeham, RH20 3ED

project
Proposed Construction of detached 4 bedroom chalet bungalow with detached garage/ car port on the land to the North of Crescent Place

title
Proposed Services plan

scale	date	dwg no.	revision
1@500 @A4	October 26	2022.351b.09	

DOWNSVIEW ASSOCIATES Chartered Surveyors

Little Acorns
Hampers Lane
Storrington
West Sussex
RH20 3HZ

Tel:
07525 844965

Email:
matt@downsview-surveyors.co.uk

RICS