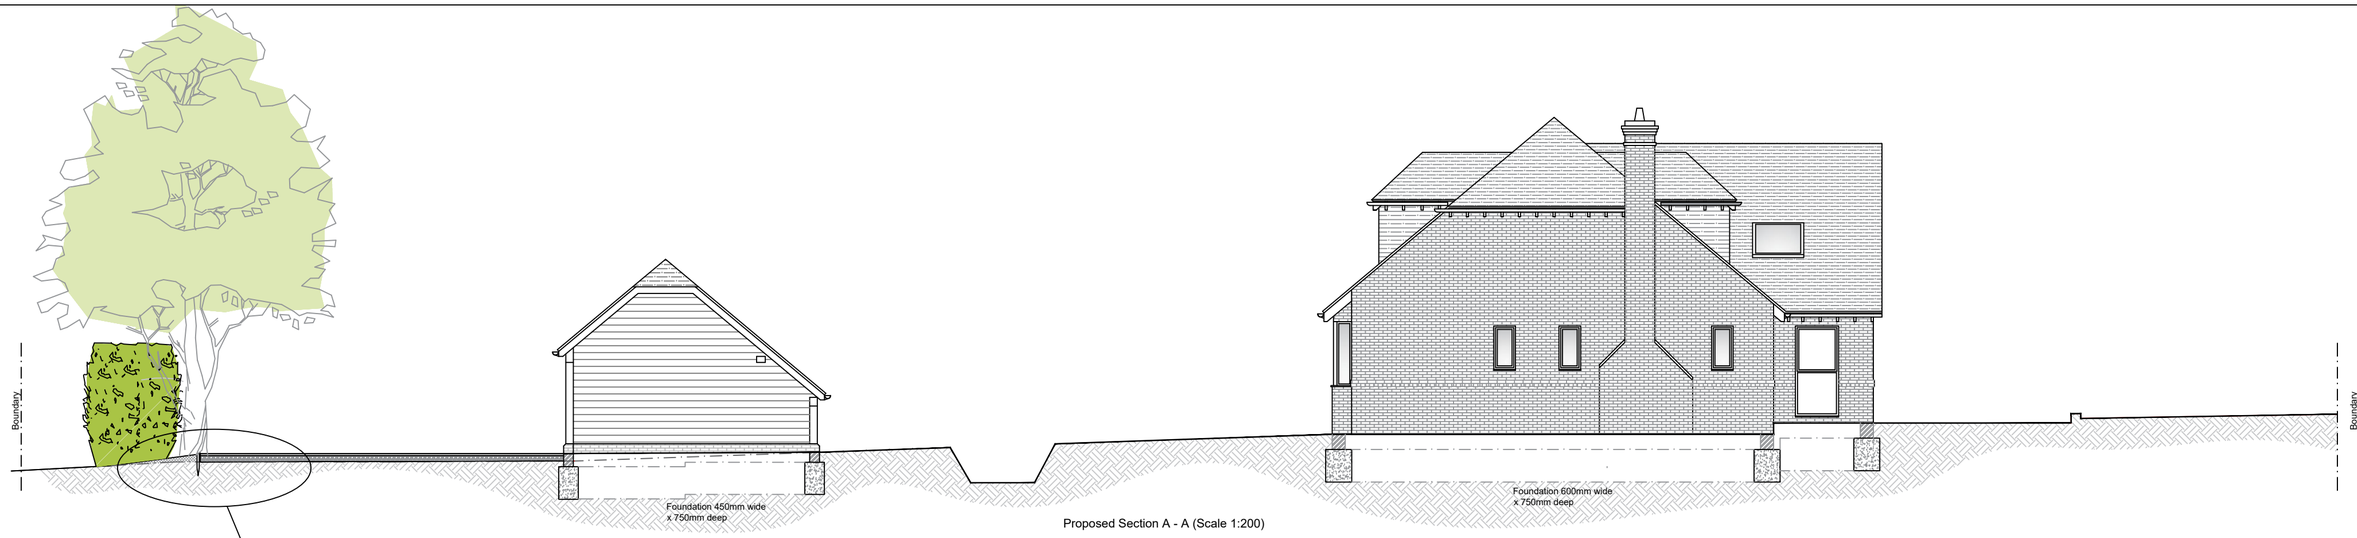

Proposed Section A - A (Scale 1:200)

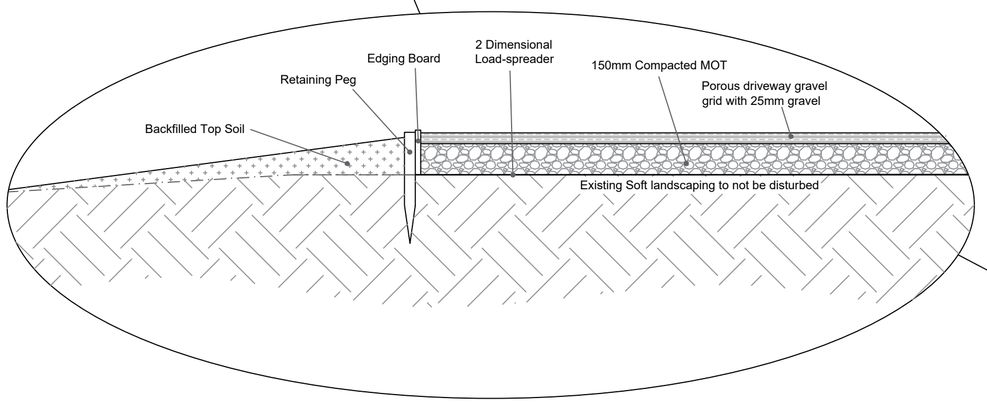

Proposed section through driveway using no dig construction and porous materials (Scale 1:20)



Proposed section lines (Scale 1:200)

Scale Bar (1:200)
0m 5m 10m

revisions

DOWNSVIEW
ASSOCIATES
Chartered Surveyors
Little Acorns, Hampers Lane, Storrington,
West Sussex, RH20 3HZ
Tel: 01903 745567 Mob: 7525 844985
Email: mail@downsview-surveyors.co.uk
RICS

client
Crescent Place
Storrington
West Sussex

project
Proposed construction of a detached 4 bedroom dwellings with detached oak framed garage

title
Condition 6
Proposed Section through site and no dig construction

scale:	date:	revision:
As noted @ A1	October 26	

drawing number
2022.351b.08