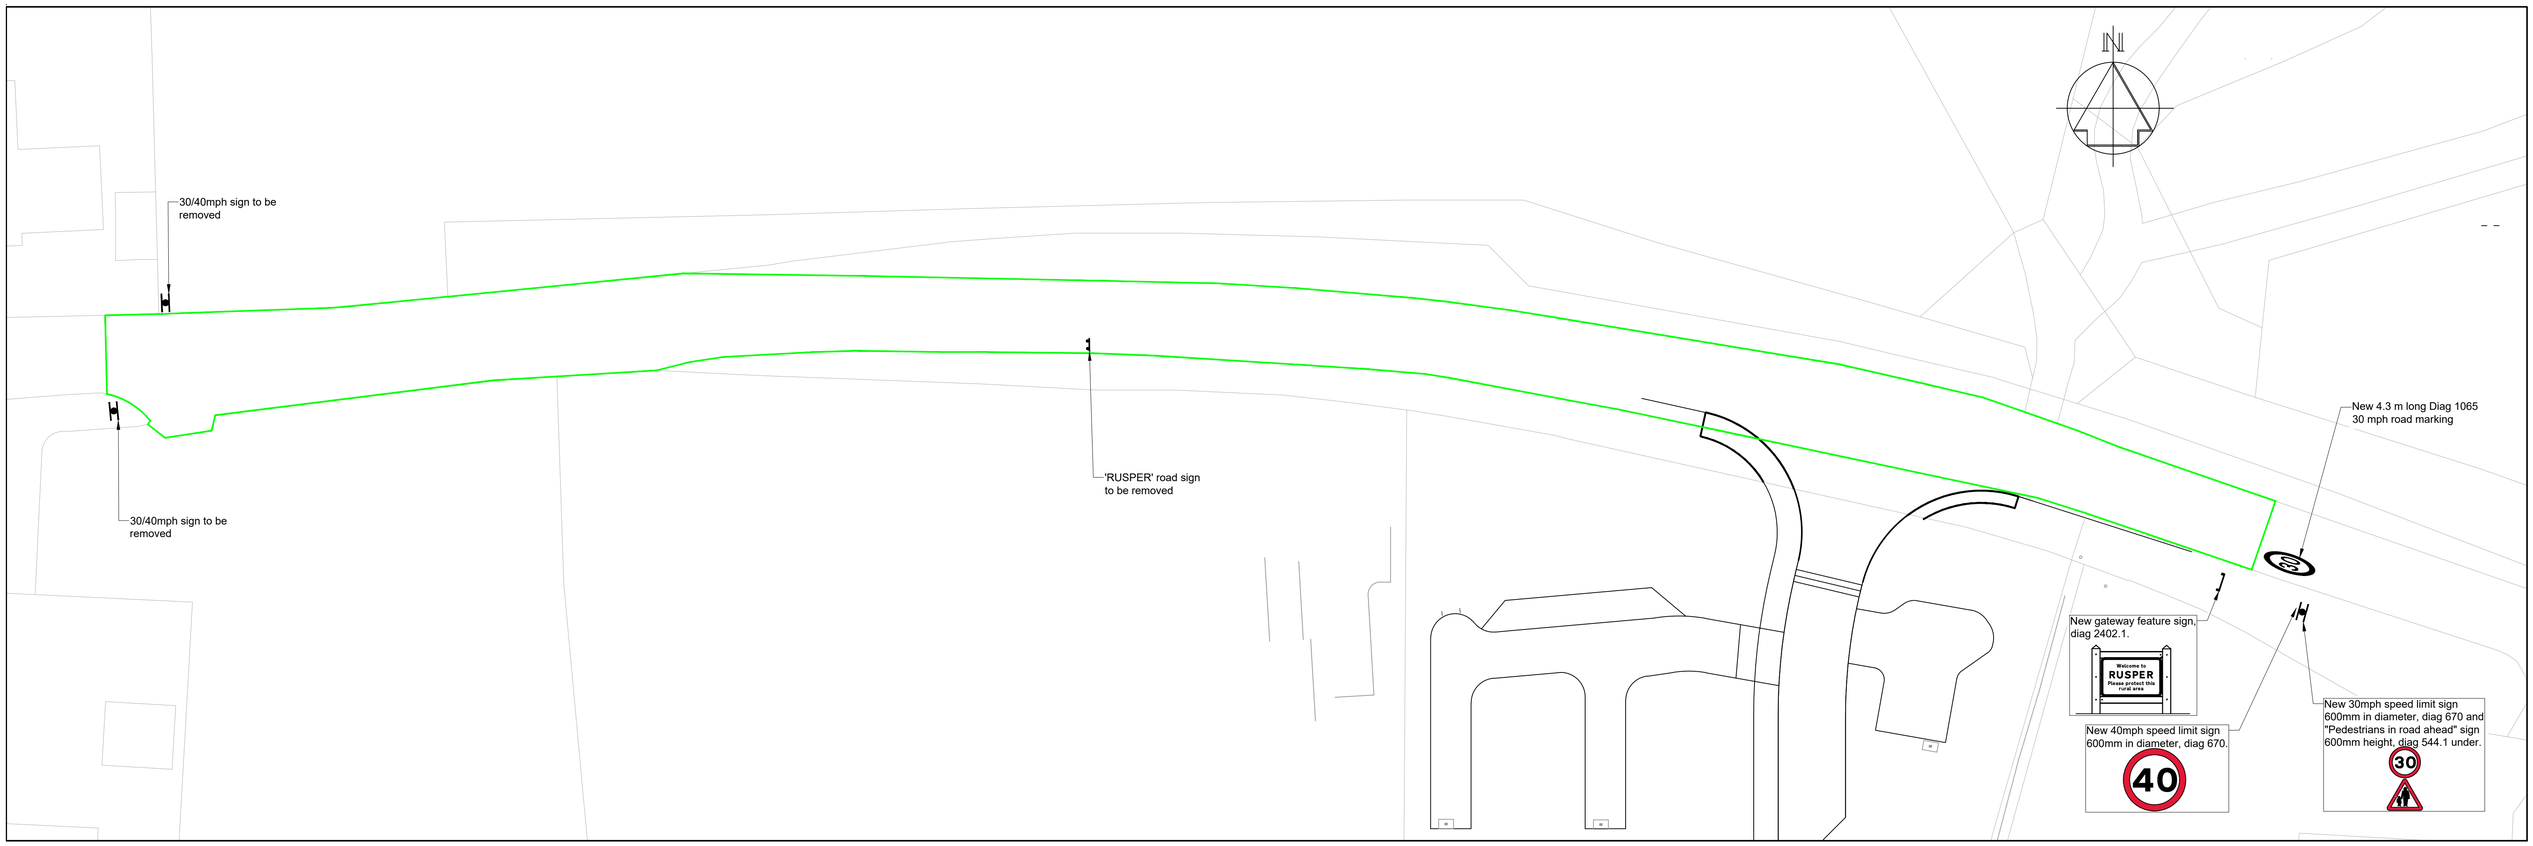

General Arrangement

Scale 1:250

LEGEND

Sign post

Gateway feature

Proposed 30mph zone



Site Location

Scale 1:1250

Rev	Date	Description	By	Ckd
P04	30.10.26	Sign "Pedestrians in road ahead" added.	IU	JCT
P03	30.10.26	Gateway feature updated, terminal speed sign added.	IU	JCT
P02	23.09.26	Updated to WSCC comments.	IU	JCT
P01	22.07.26	First Issue.	IU	JCT

PRELIMINARY

SUITABILITY CODE

CLIENT

Stonebond.

Tullys

www.tullys.uk info@tullys.uk 01342 828000

PROJECT

MILLFIELD'S FARM
RUSPER

DRAWING TITLE

Traffic Regulation Order Plan
East Street

Originator No.	Scale	Revision
15254	1:250@A1	**P04**

PROJECT - ORIGINATOR - VOLUME - LEVEL - TYPE - ROLE - NUMBER

GUI002-TUL-XX-00-DR-C-95-803