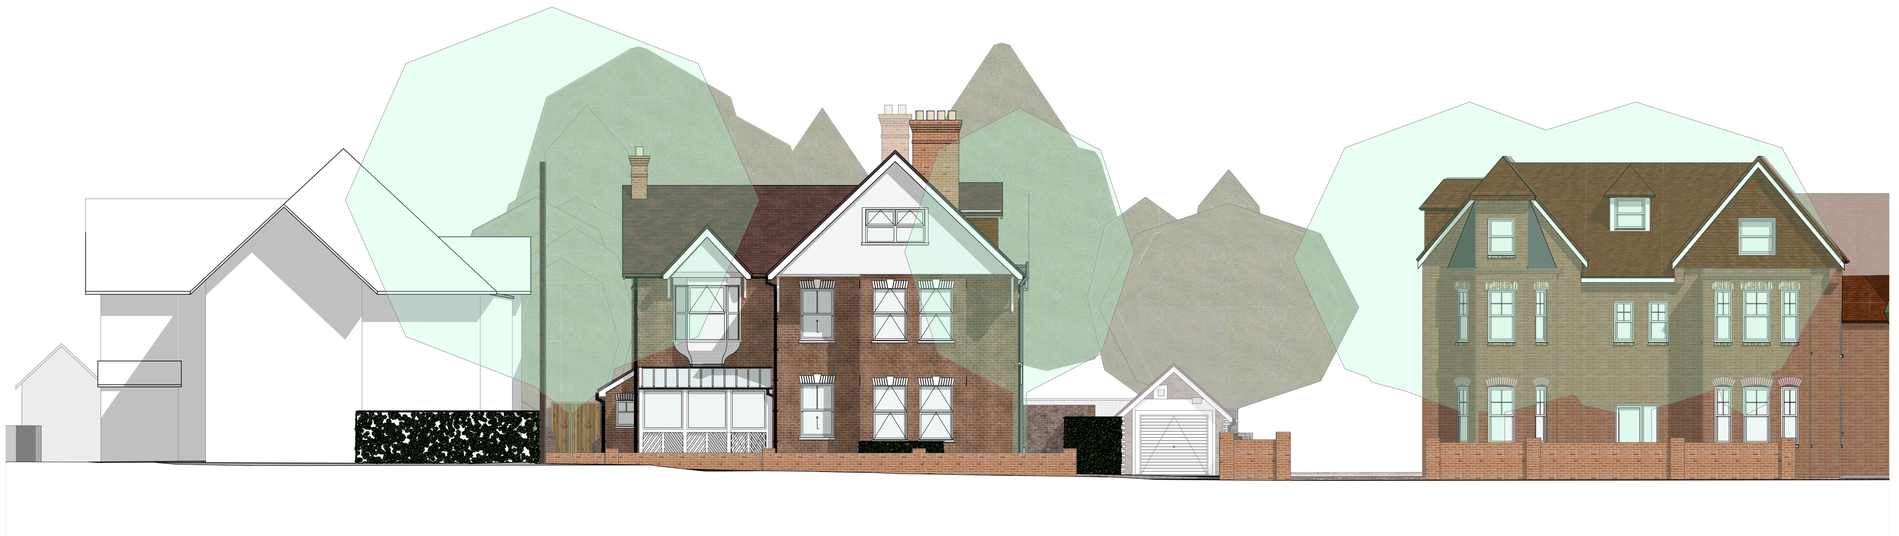


Existing Street North-West Elevation

Notes

Do not scale from this drawing except for planning purposes. All dimensions must be checked on site before any work begins.

All goods, materials, and workmanship must comply with current Building Regulations, British Standards, and relevant Codes of Practice.

© Ecotecture Ecological Design Limited.

All rights reserved. This drawing and its design are the property of Ecotecture Ecological Design Limited and may not be reproduced, copied, or used for any purpose other than that for which they were issued, without prior written consent.

Drawing to be printed A1

0m 1m 2m 3m 4m 5m

Scale 1-100

EXISTING

RevID	Transmitted By	Transmittal Set Date	Layout Comment

ecotecture
ECOLOGICAL ARCHITECTURE

01444 416745
info@ecotecture.co.uk
www.ecotecture.co.uk

31 Sussex Road
West Sussex
Haywards Heath
RH16 4DZ

Client: Ashton Nursing Homes Ltd

Address: Wimblehurst Hotel/ Ashtonleigh Nursing Home
Horsham
West Sussex, RH12 2ED

Description: Existing Streetscenes

Scale: 1:100
Drawn: AT
Date: May 2026
Checked: JS

Drawing No: 866/123A