


SOUTH WEST ELEVATION




SOUTH EAST ELEVATION


1:100

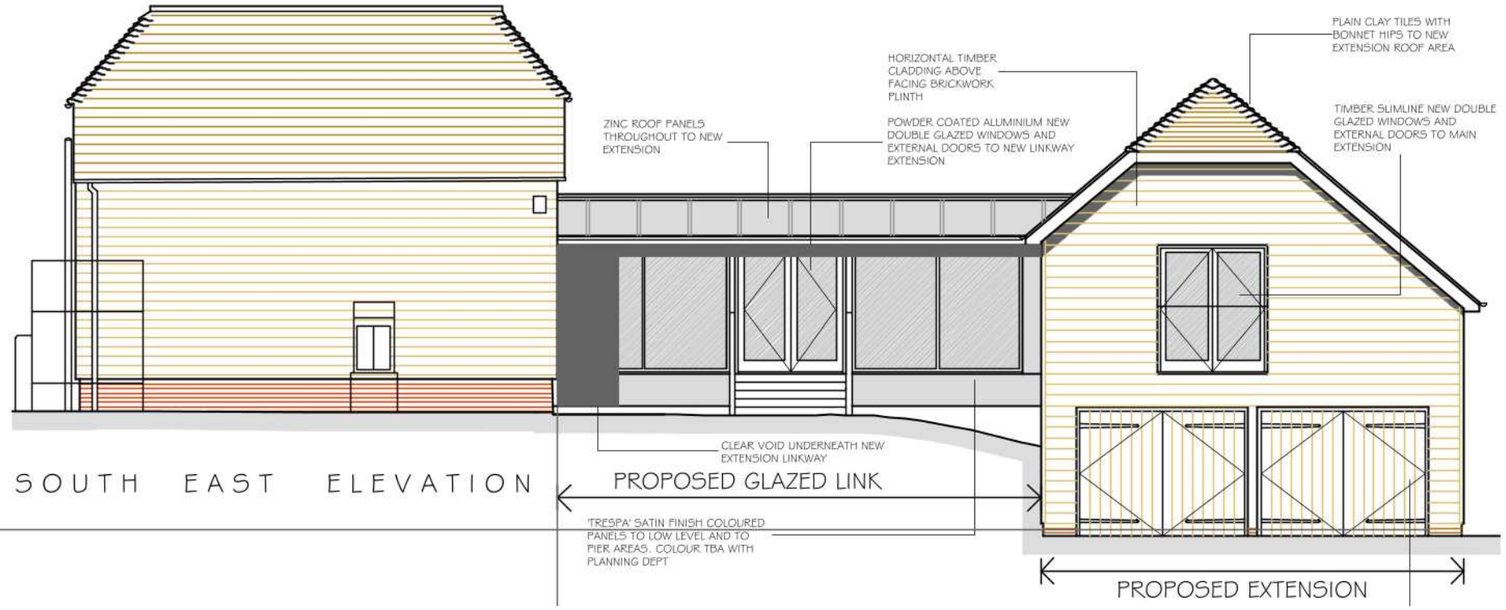

NORTH EAST ELEVATION

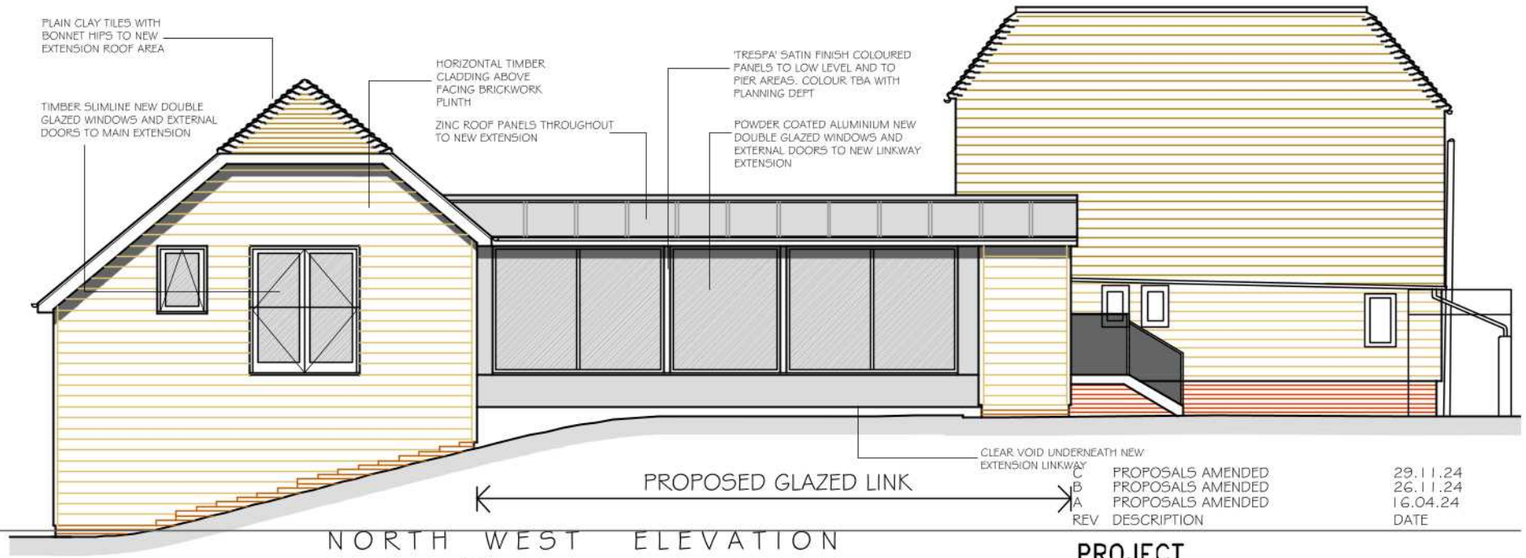

NORTH WEST ELEVATION

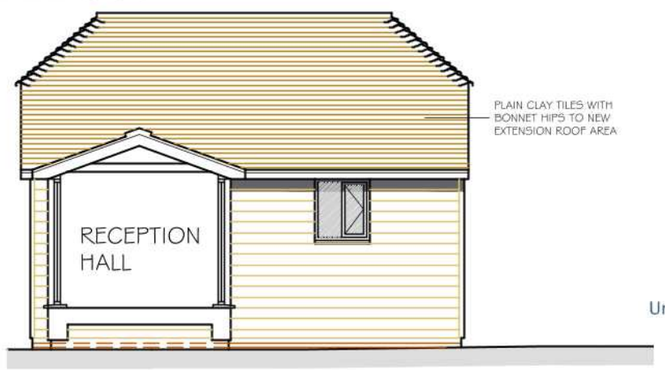

SOUTH WEST ELEVATION (INSET SECTION)

NOTES
WRITTEN DIMENSIONS TO BE TAKEN IN PREFERENCE TO SCALE, AND ARE TO BE CHECKED ON SITE PRIOR TO COMMENCING WORK.
THIS DRAWING IS TO BE READ IN CONJUNCTION WITH ALL OTHER DOCUMENTS RELATING TO THIS PROJECT.
ANY DISCREPANCIES ARE TO BE REFERRED IMMEDIATELY TO THE PROJECT DESIGNER.
THIS DRAWING IS COPYRIGHT, AND SHOULD NOT BE USED OR REPRODUCED WITHOUT PERMISSION.
IT IS THE CONTRACTOR'S RESPONSIBILITY TO ENSURE COMPLIANCE WITH THE BUILDING REGULATIONS.

REV	DESCRIPTION	DATE
C	PROPOSALS AMENDED	29.11.24
B	PROPOSALS AMENDED	26.11.24
A	PROPOSALS AMENDED	16.04.24

PROJECT
LOWER GOLDINGS
GOLDING LANE
MANNINGS HEATH
WEST SUSSEX

DRAWING TITLE
PROPOSED ELEVATIONS

SCALE	DRAWN BY	DATE
1:100@A3	PLB	APR 24

DWG NO 1306/06 **REV.** C

Unit 3b Woodhorn Business Centre
Woodhorn Lane
Oving Chichester
West Sussex PO20 2BX
Tel 01243 774764
www.sloaneandbrown.co.uk

CHARTERED BUILDING SURVEYORS
SLOANE & BROWN
ARCHITECTURAL SERVICES